


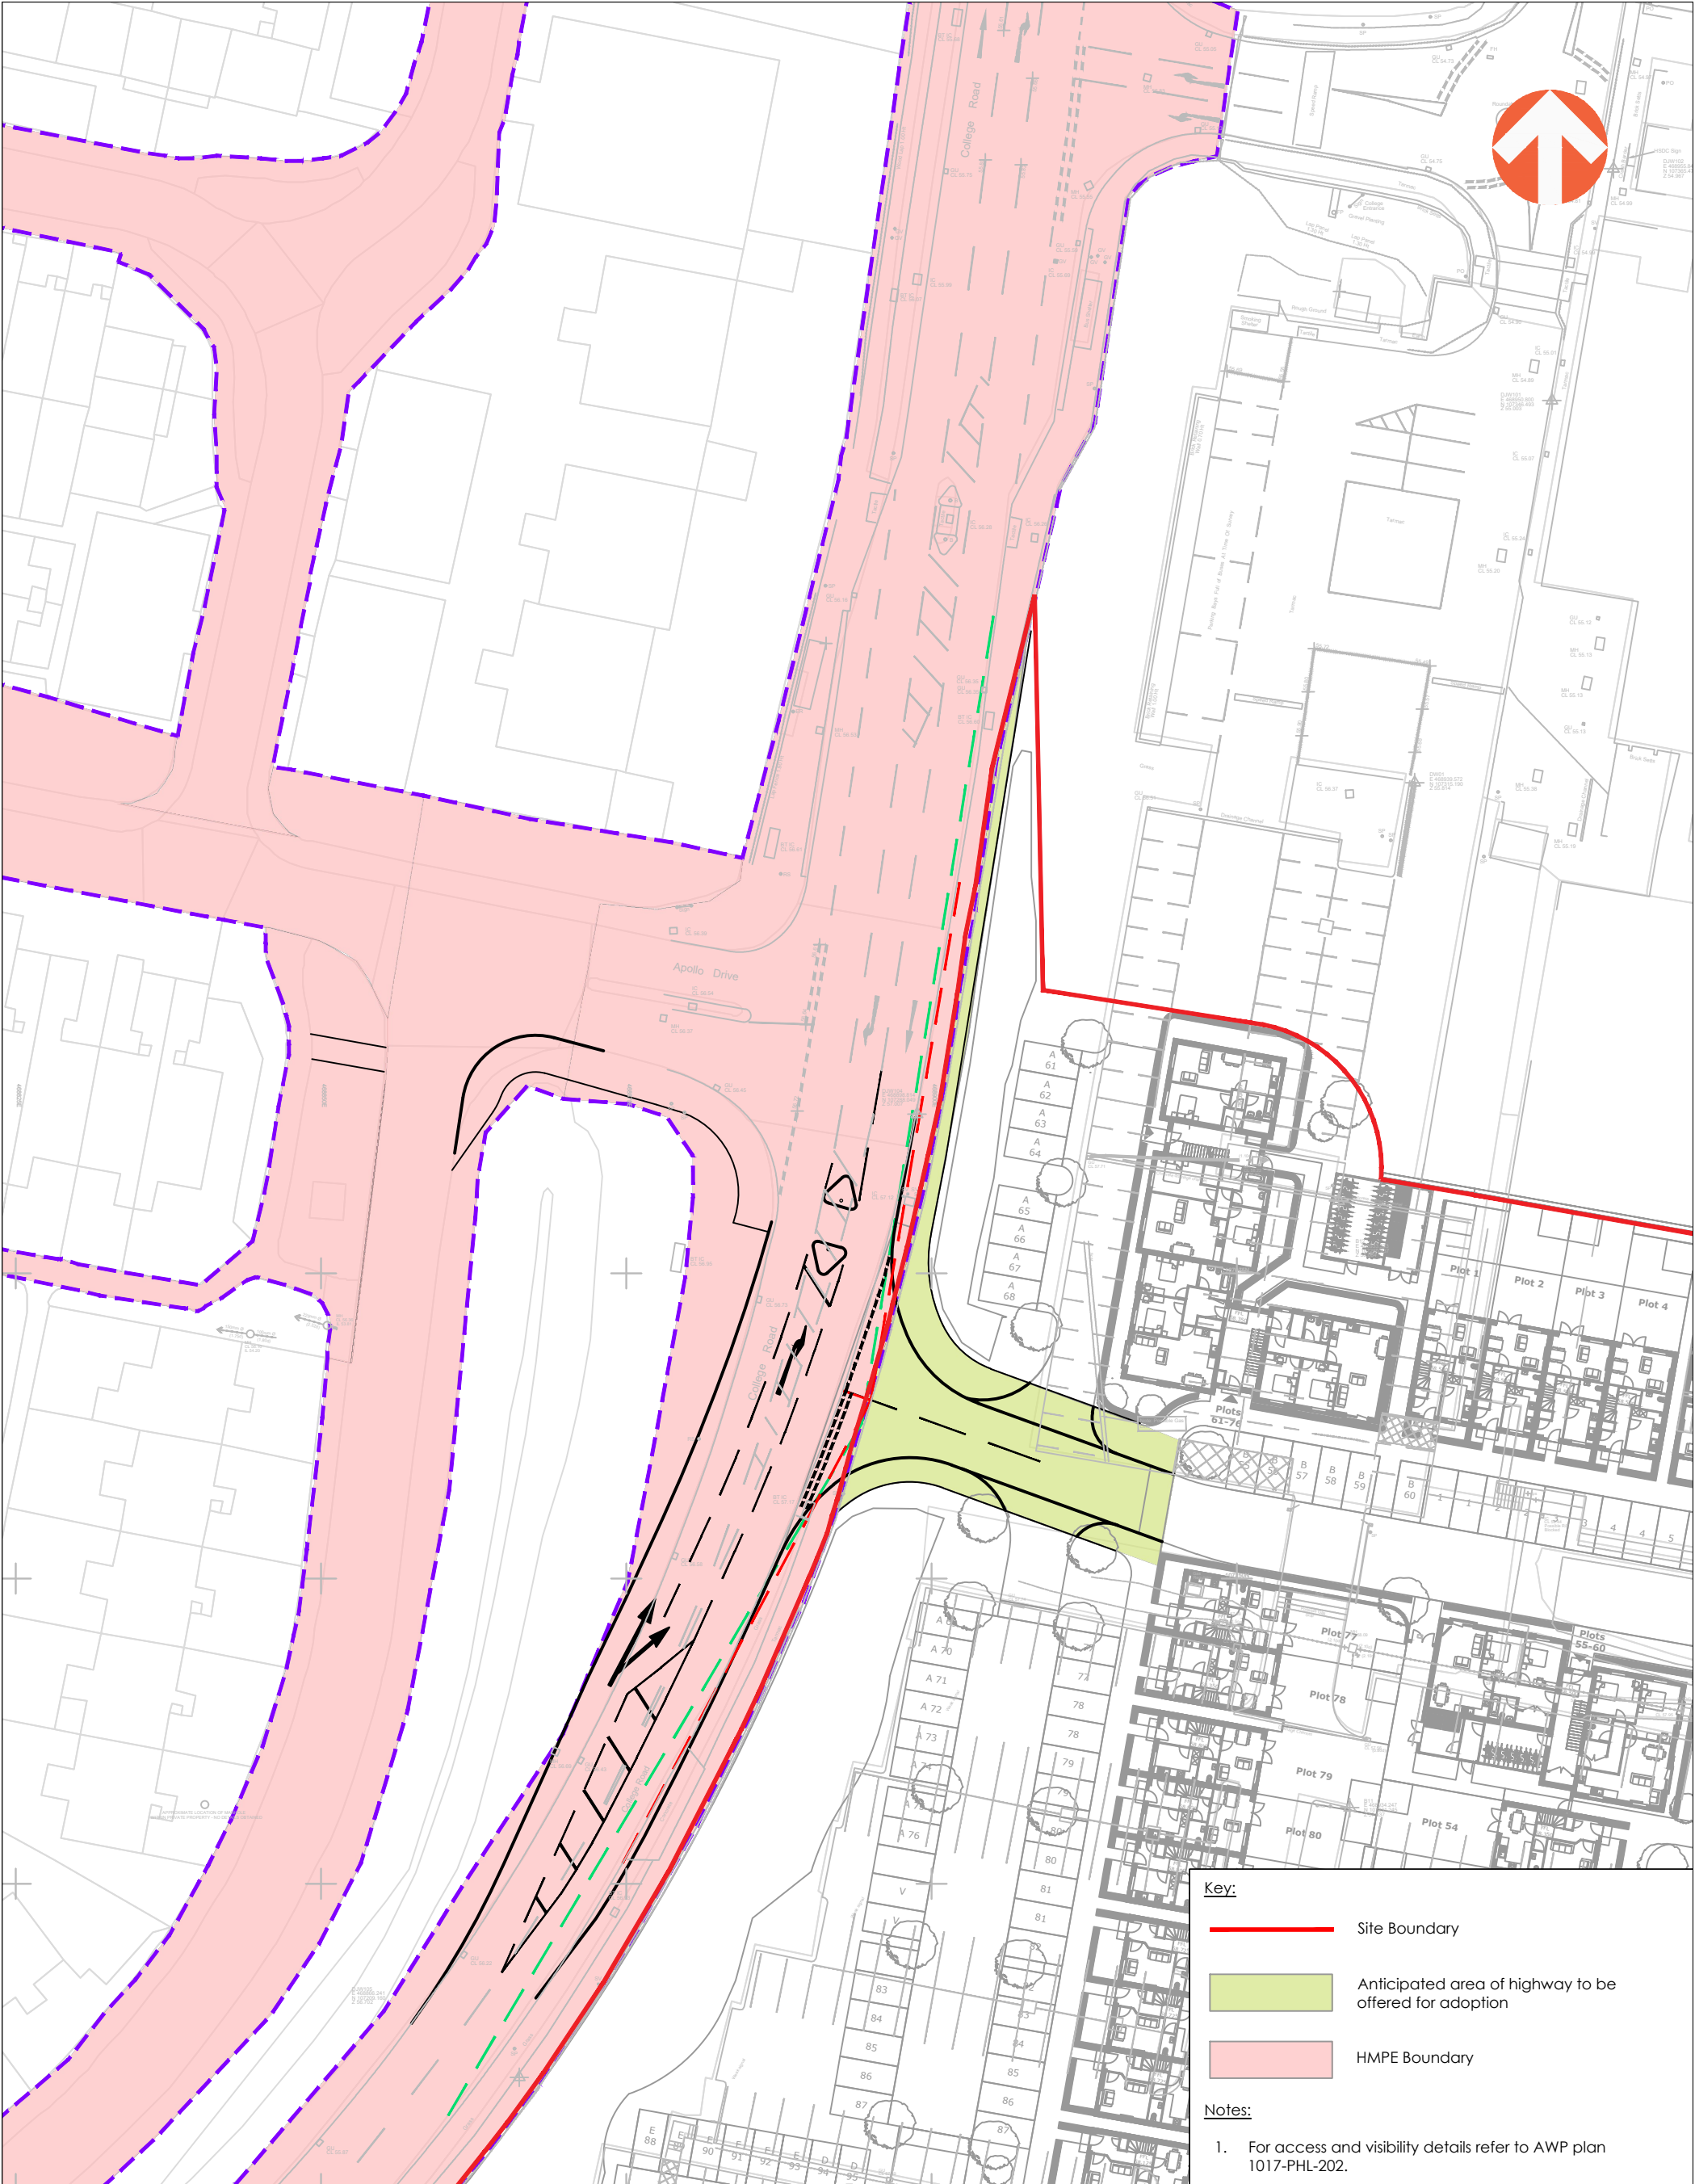

Key:

- Site Boundary
- Anticipated area of highway to be offered for adoption
- HMPE Boundary

Notes:

- For access and visibility details refer to AWP plan 1017-PHL-202.

						PROJECT: SOUTH DOWNS COLLEGE			 awcockward partnership
C	29.06.2023	UPDATED TO SUIT REVISED ACCESS	MR	AJW	AJW	TITLE: ANTICIPATED EXTENT OF HIGHWAY OFFERED FOR ADOPTION PLAN			
B	24.03.2022	DRAFT ISSUE	BF	CG	AJW				
A	14.03.2022	DRAFT ISSUE	CM	MR	AJW				
REV	DATE	DESCRIPTION	BY	CHK	APD	PROJECT No: 1017			
CLIENT: PLACES FOR PEOPLE						DRAWING No: PHL-102		REV: C	
						DRAWING STATUS: FOR INFORMATION ONLY			SCALE @ A0  1:500 25 metres
Awcock Ward Partnership, Ada House, Pynes Hill, Exeter, EX2 5TU Tel: 01392 409007 Web: www.awpexeter.com									