


Acorn Peoples Shed Storage Container

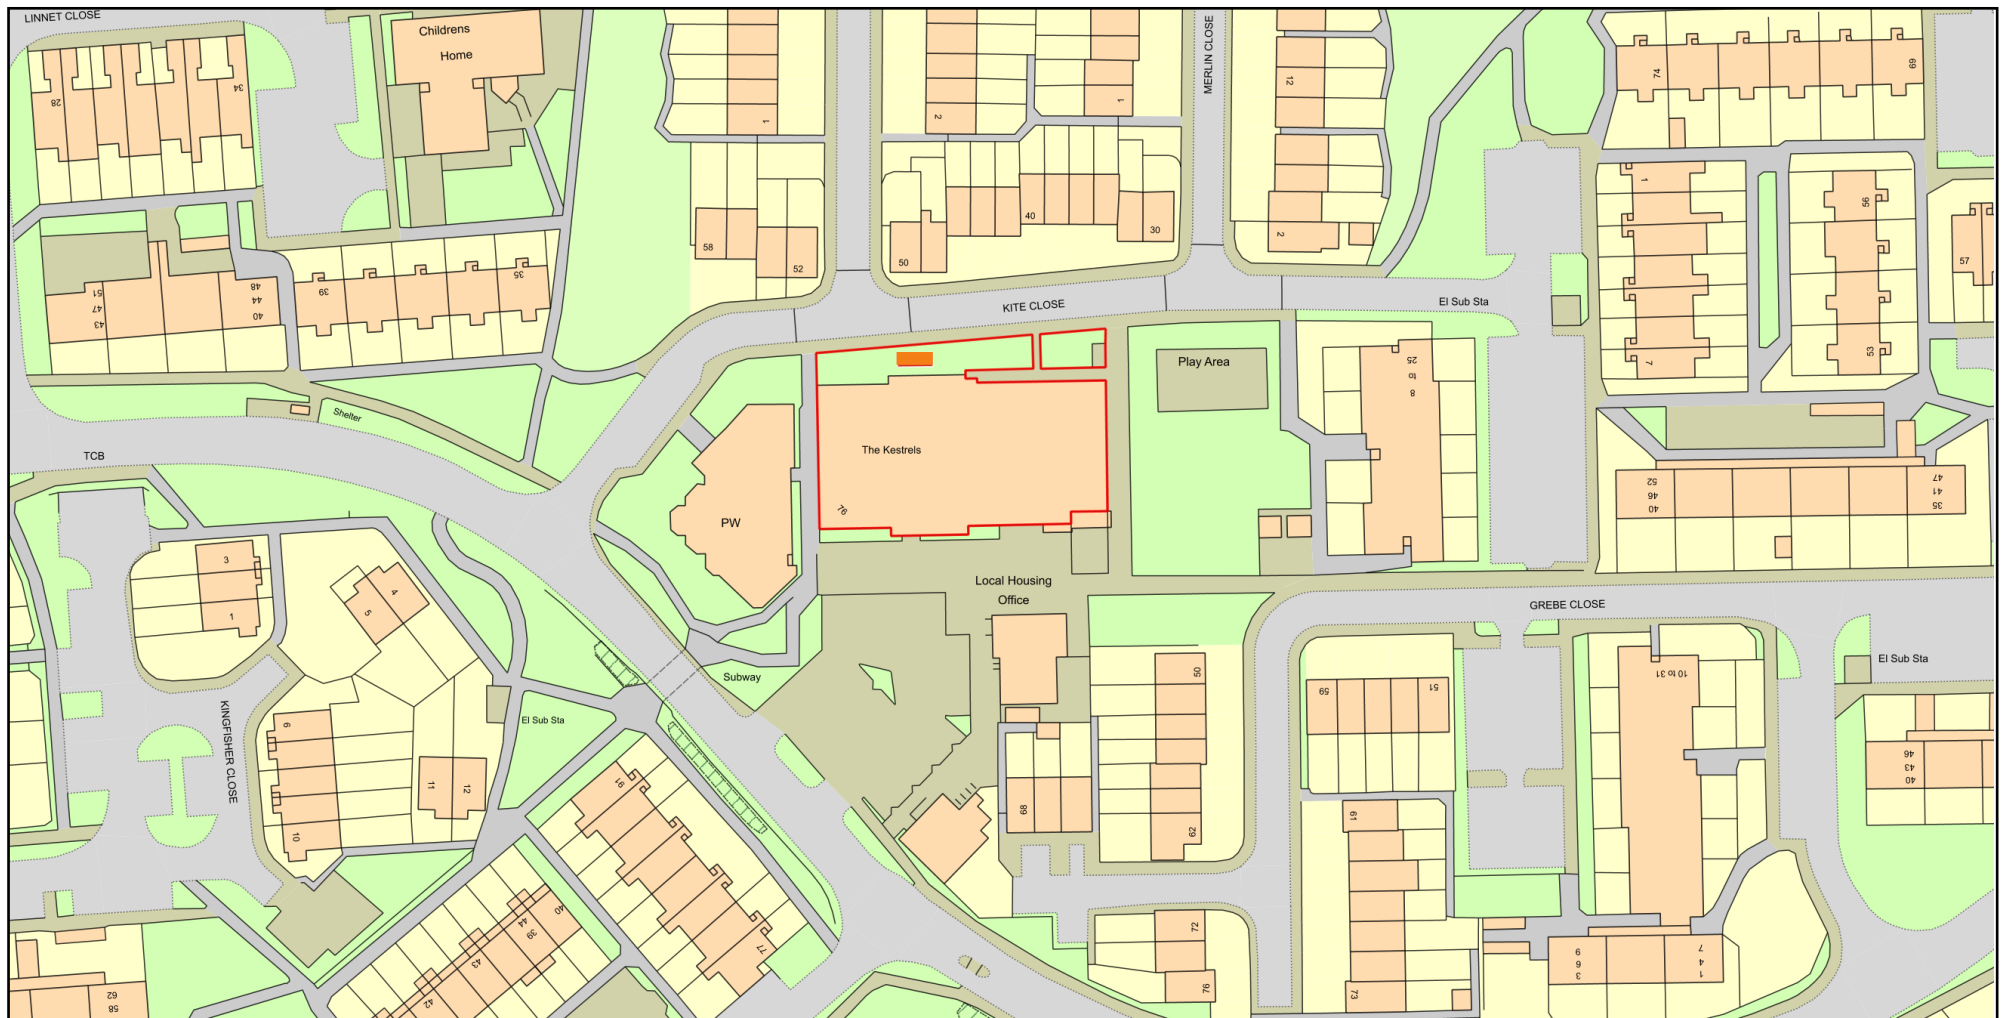

Plan Produced for: Wecock Community Association

Date Produced: 31 Aug 2023

Plan Reference Number: TQRQM23243122727452

Scale: 1:1250 @ A4

© Crown copyright and database rights 2023 OS 100042766