


Existing Block Plan

Scale 1:500@A3

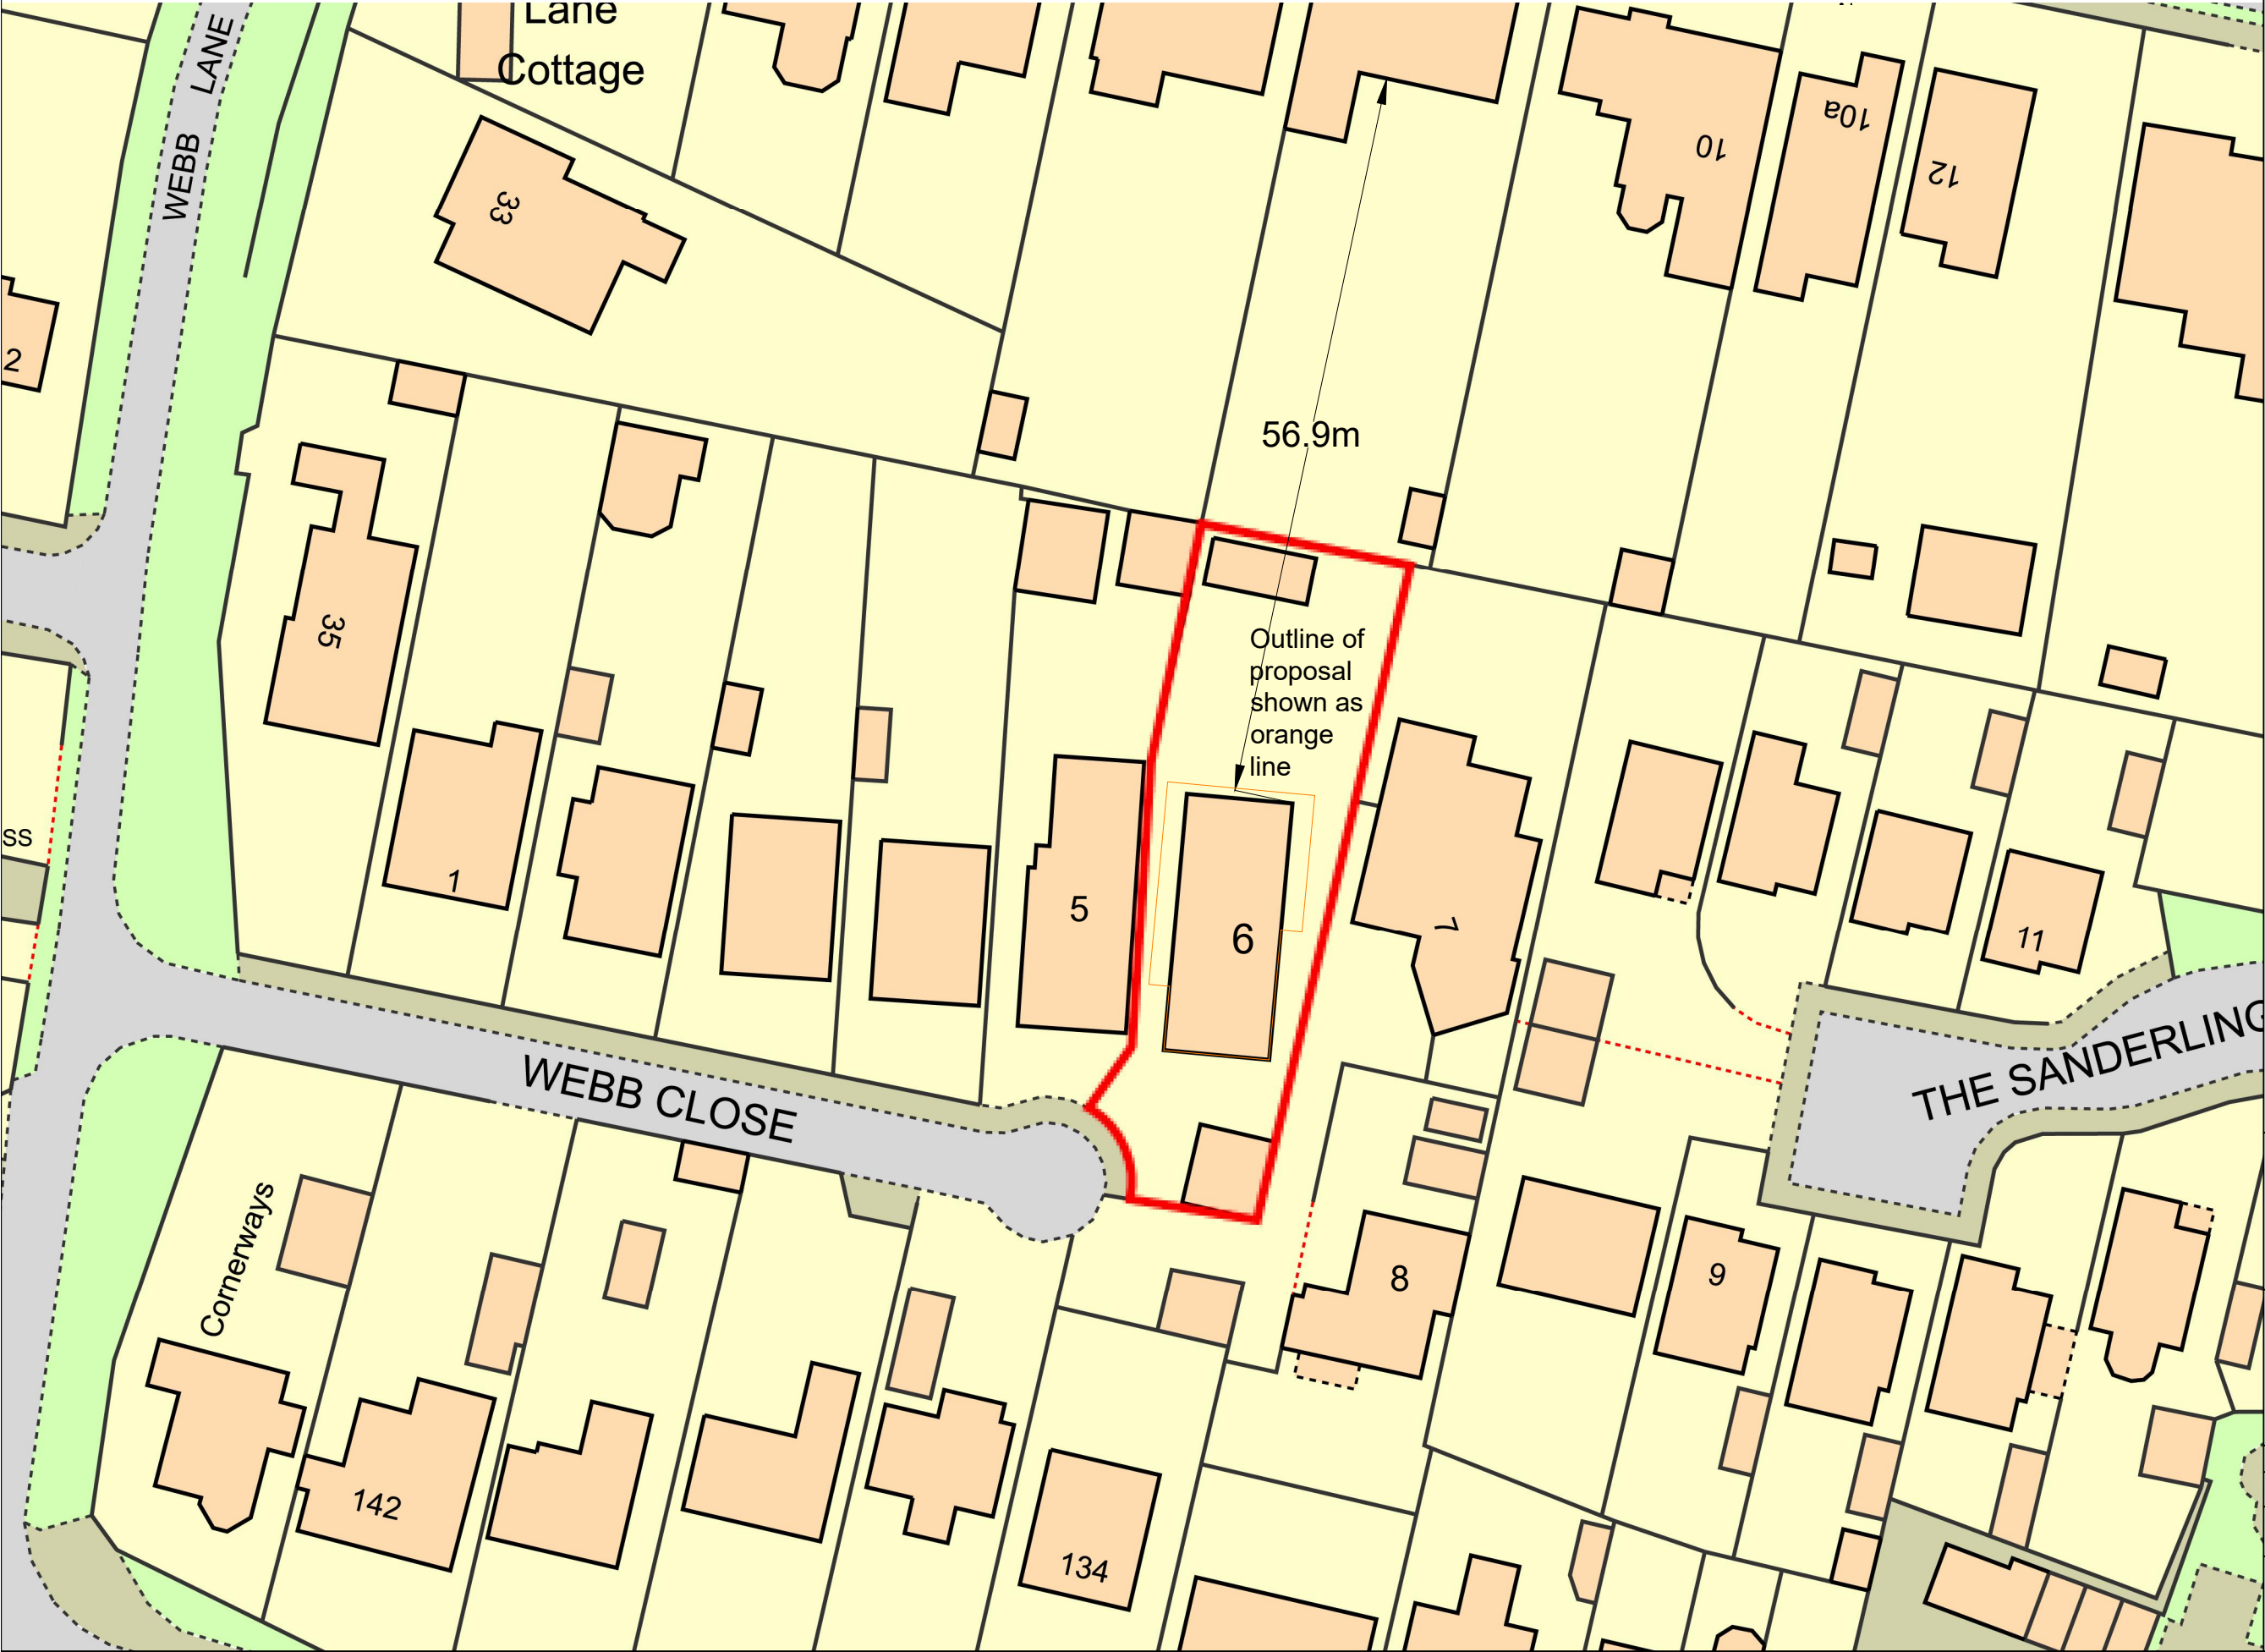

PLANNING



Rev A:27/07/2023
Outline of proposal shown



RS ARCHITECTURE

CLIENT:

PROJECT:
6 Webb Close

TITLE: Existing Block Plan

DRAWING NUMBER : 013 EBP.a

Scale : 1:500 @ A3

DATE: 4 July 2023
DRAWN BY: AS APPROVED BY: RS

194 Southwood Road, Hayling Island,
Hampshire, PO11 9QL
07887933281
rob@rs-architecture.co.uk
www.rs-architecture.co.uk