


APP 19/00726
APPROVED

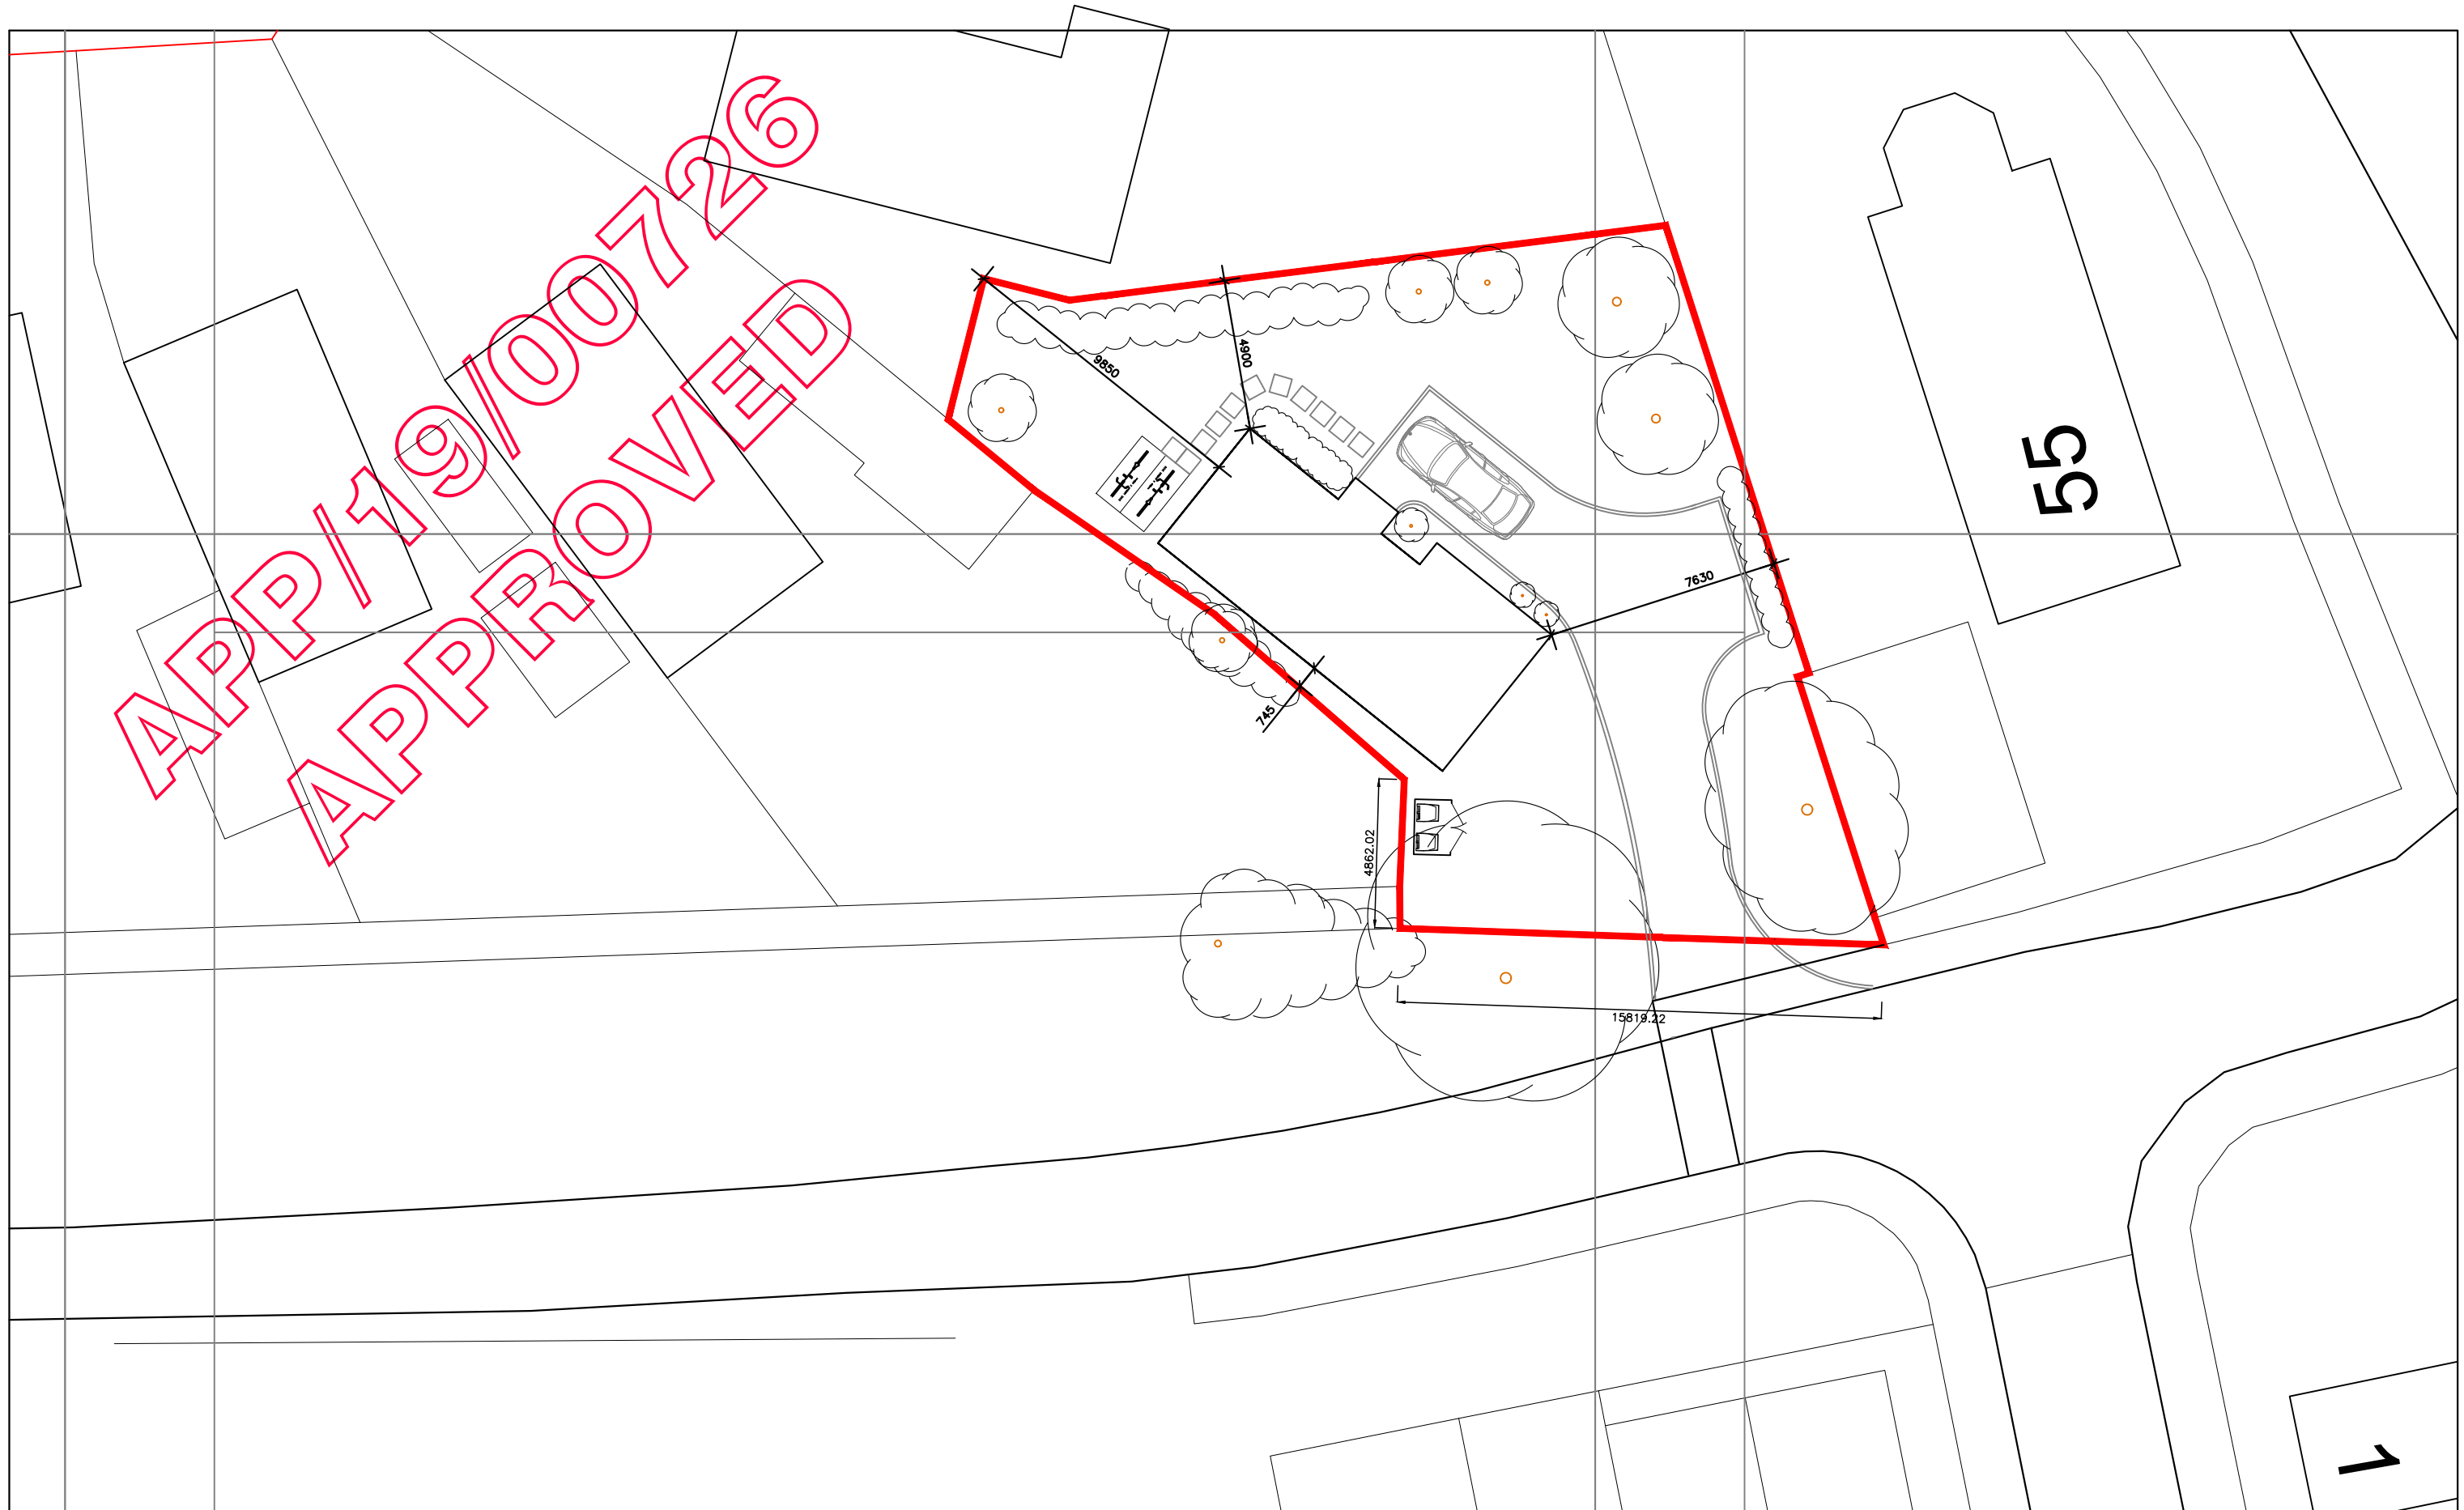

CAD

Critchley Architecture And Design Ltd.
Contact: 02392 474 919 | info@caad.online

The Old Brewery, 15E South Street, Havant, PO9 1BU



Approved Proposed Site Plan

Revisions

- a) Note/Date/Initial
- b)
- c)
- d)

Land Rear,
31 North Crescent,
(Norman Road)
Hayling Island,
PO11 9LR

Scale A1=1:100, A3=1:200
Drawn AD&M
Date March 2017

20025-103⁰

20m

40m

60m

80m