



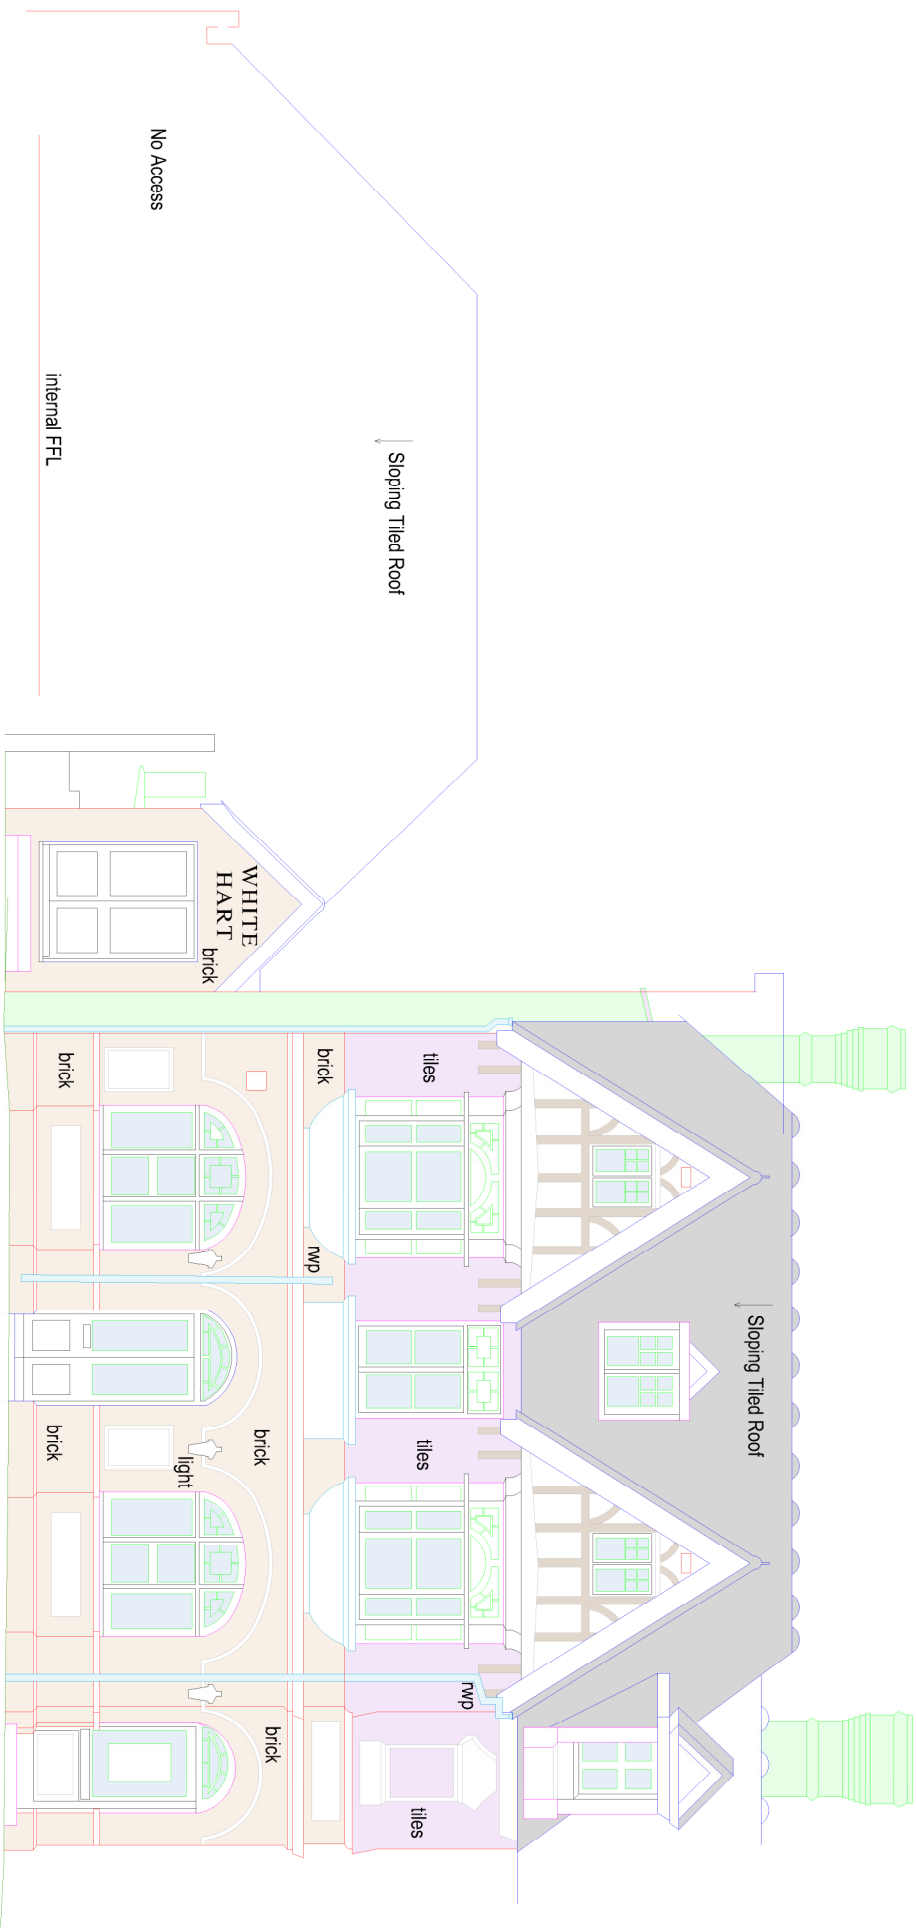


Existing West Elevation

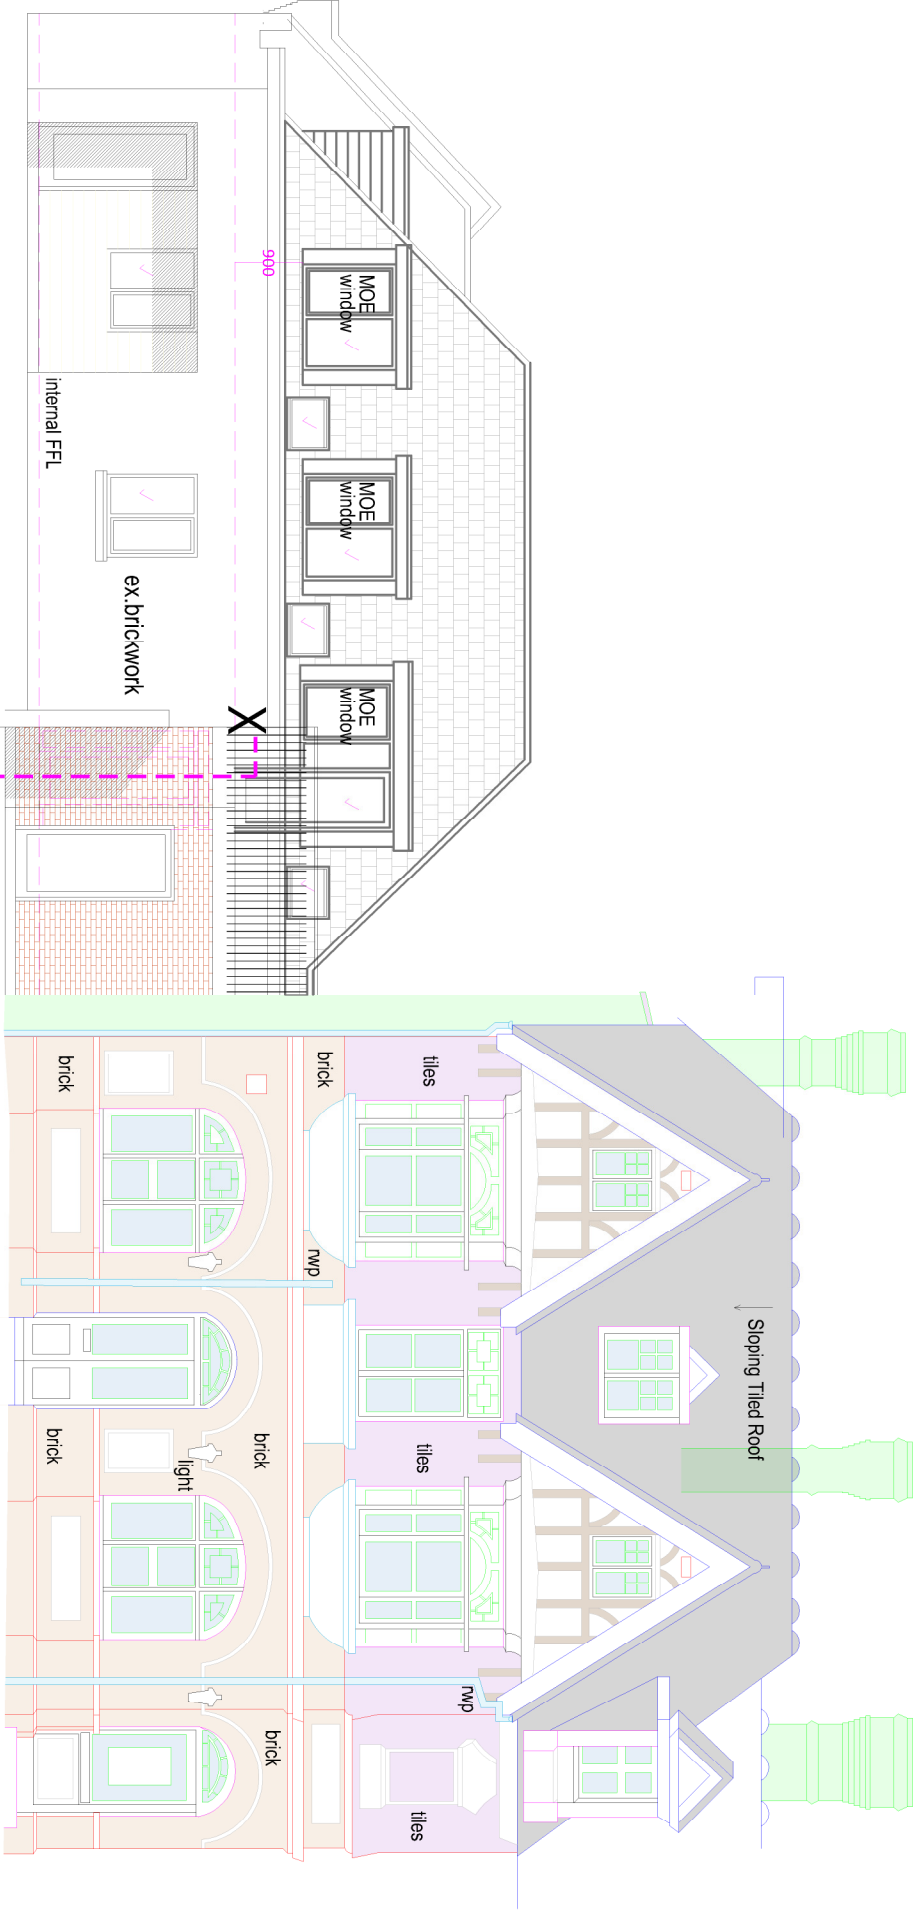

Apartments

Convenience Store


Proposed West Elevation

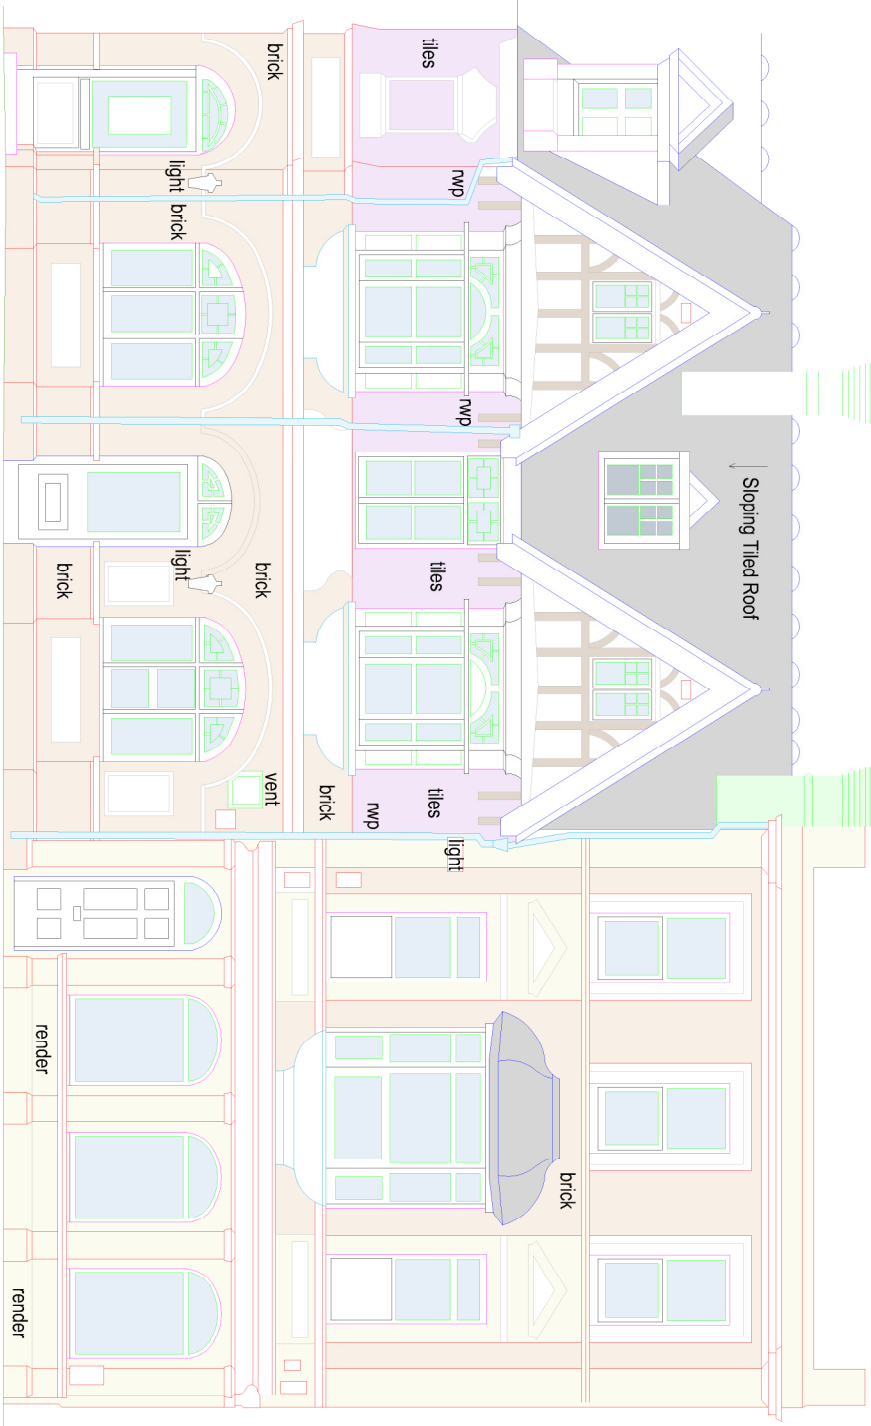


Convenience Store

Havant Club

Existing & Proposed South Elevation

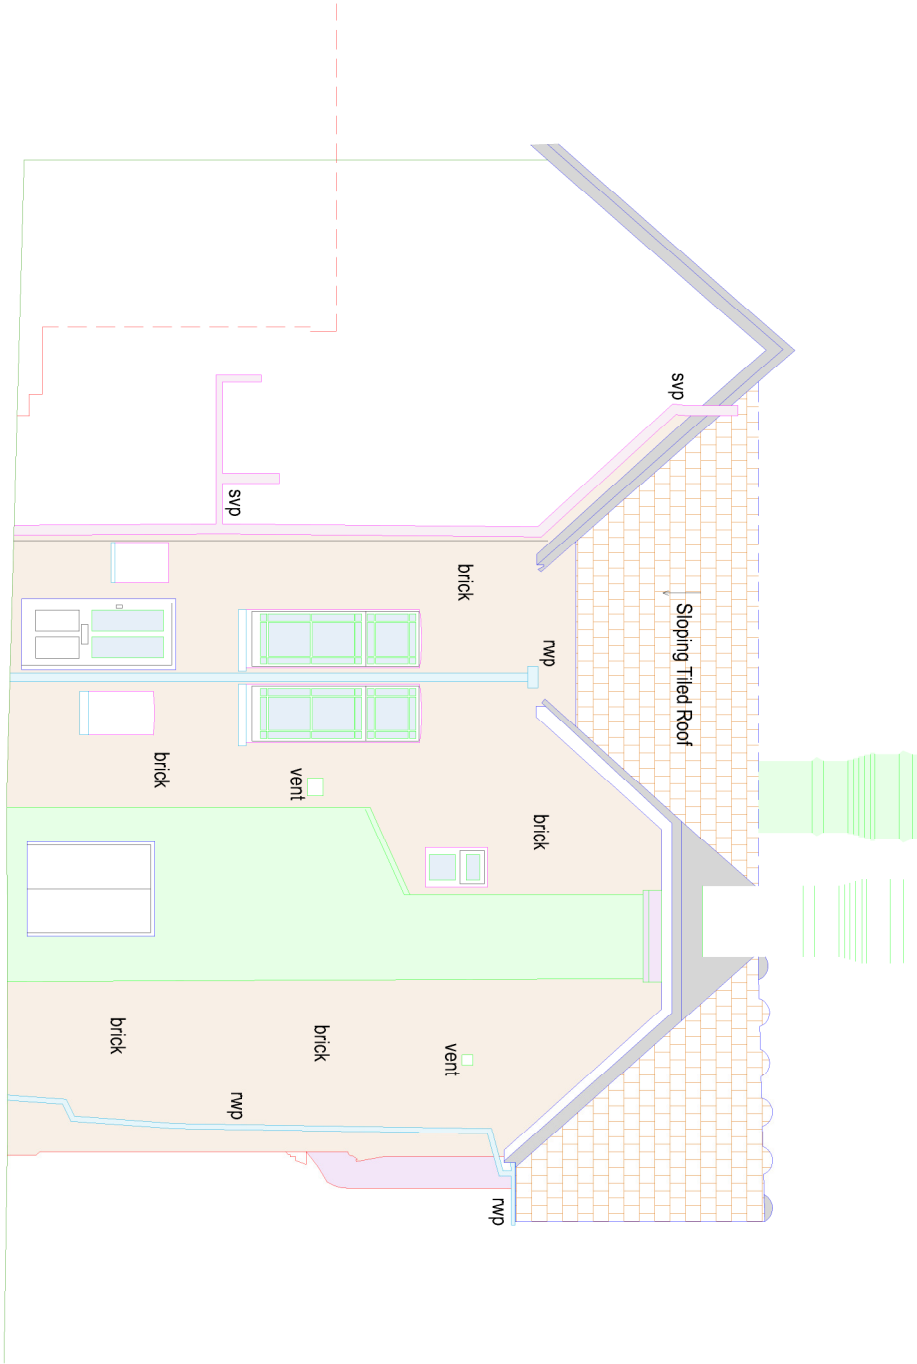


Existing North Elevation-Main Building

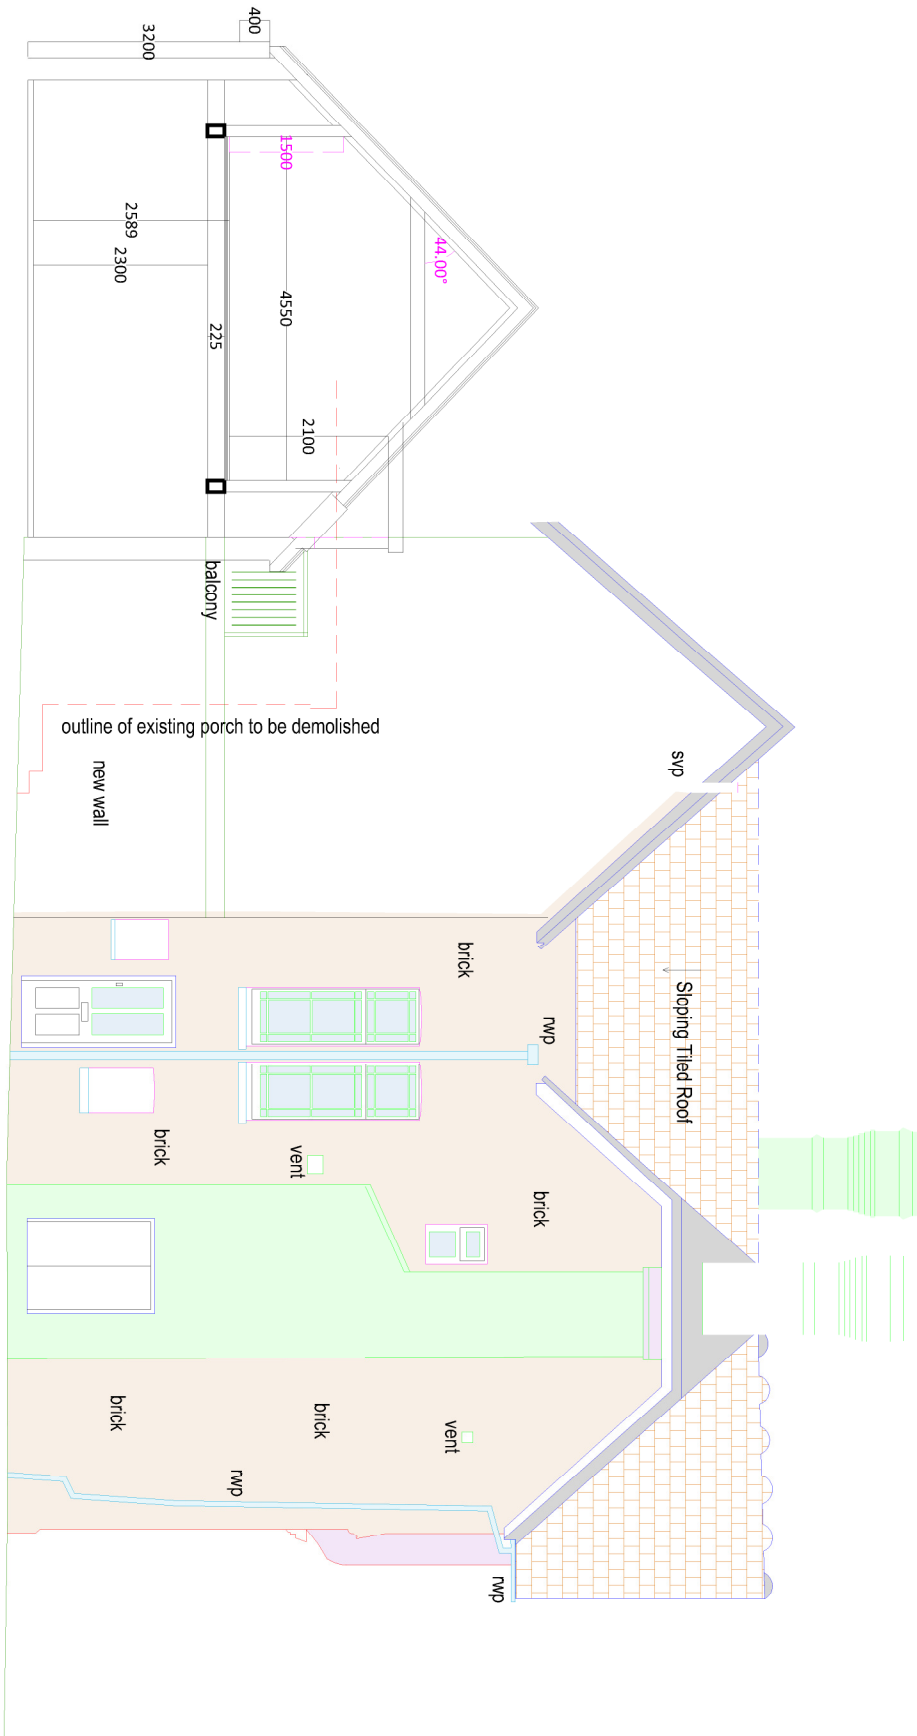


Apartments


Proposed North Elevation-Main Building - Convenience Store

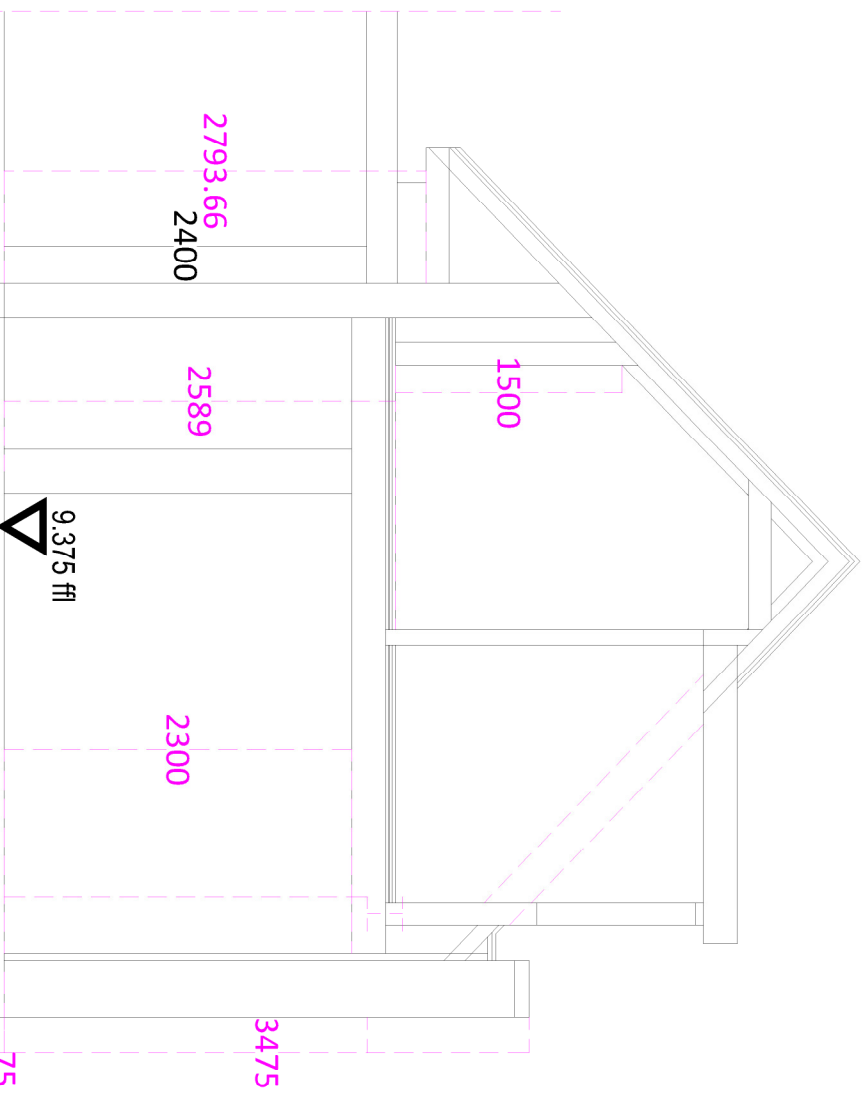


Proposed Section D-D @1/50
Apartments

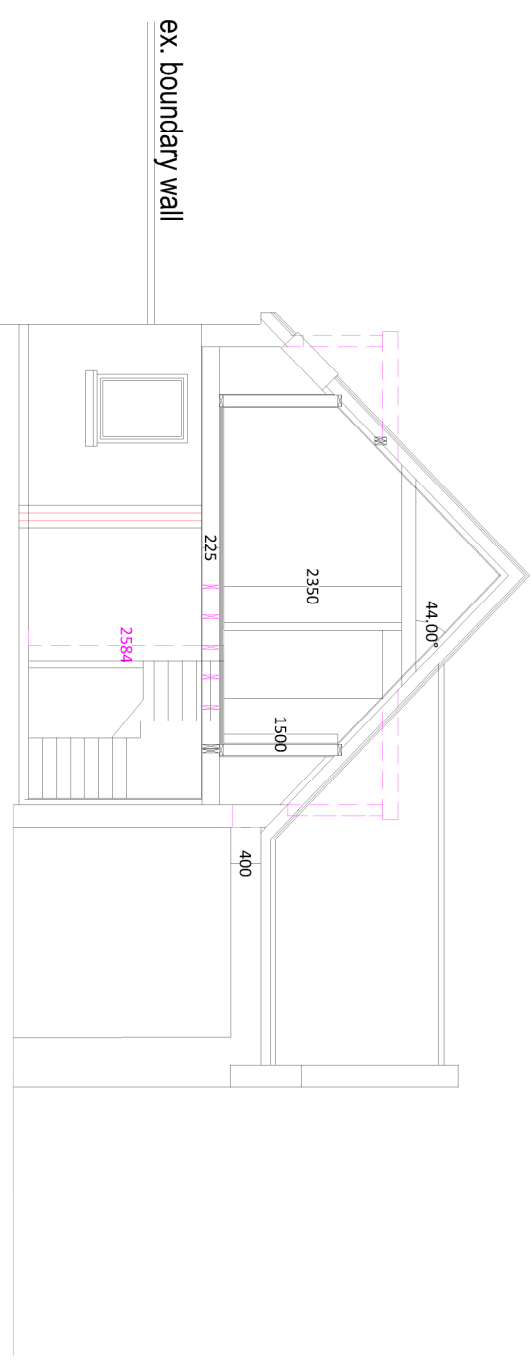


Section X-X

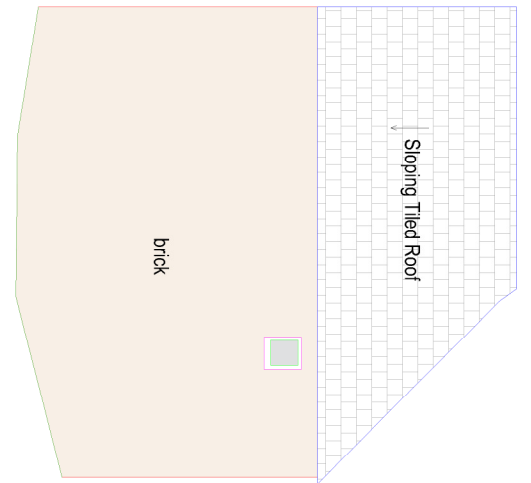


Existing East Elevation
Outbuildings

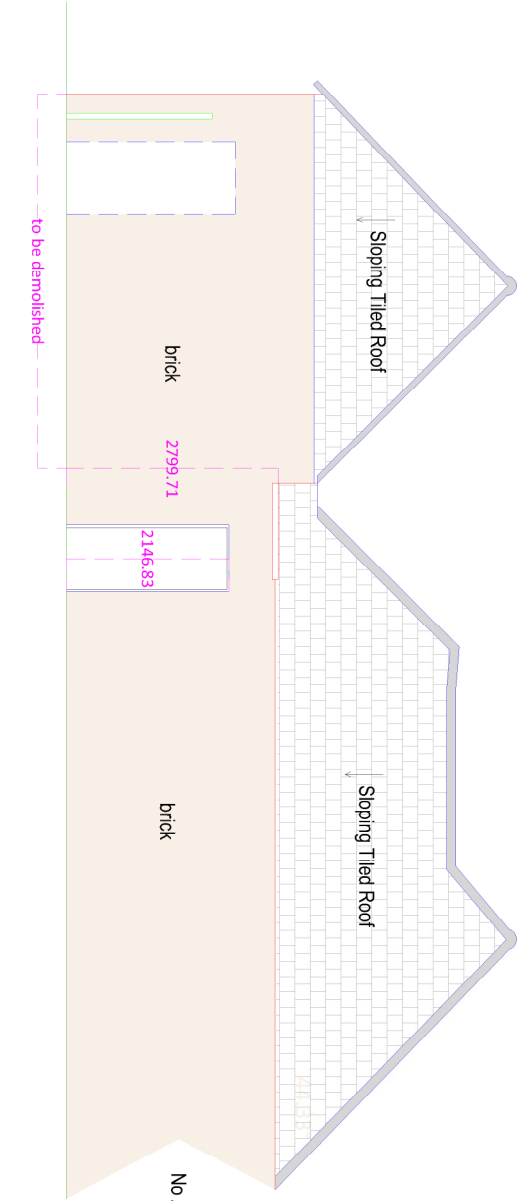

Existing North Elevation - Outbuildings

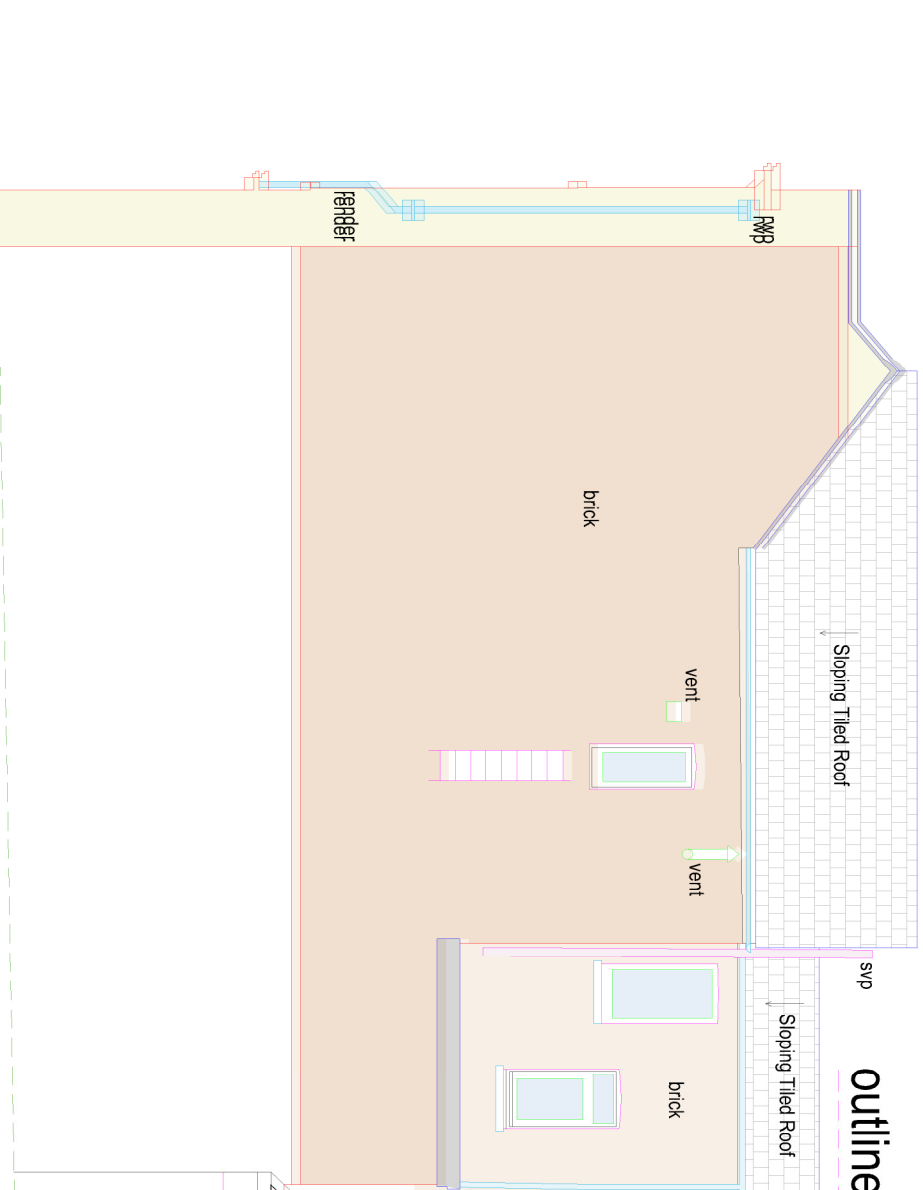


outline of 5/7 East Street

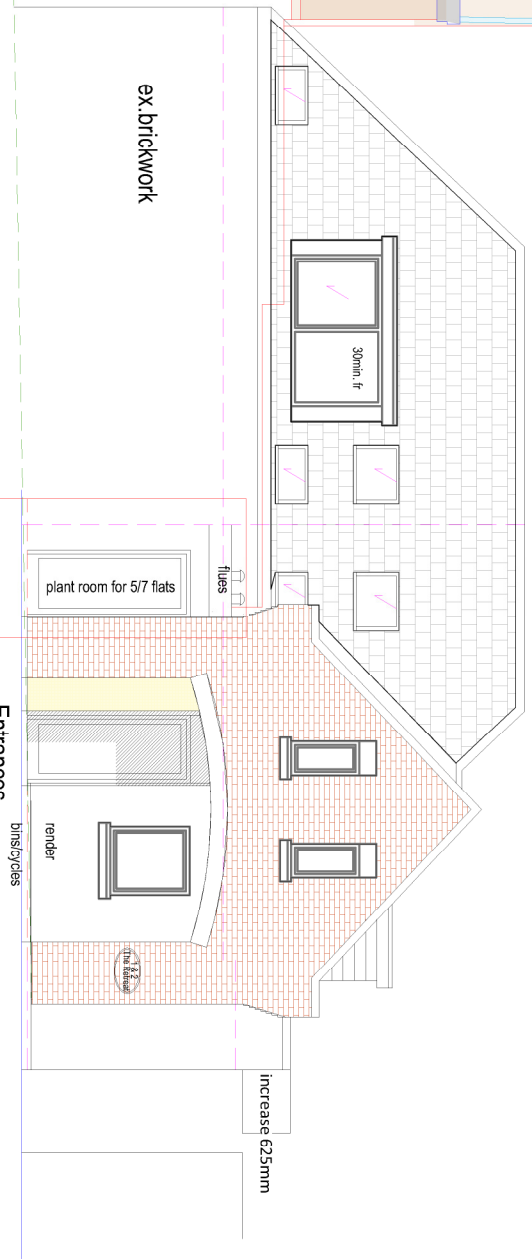


Havant Club Profile

Proposed East Elevation
Apartments

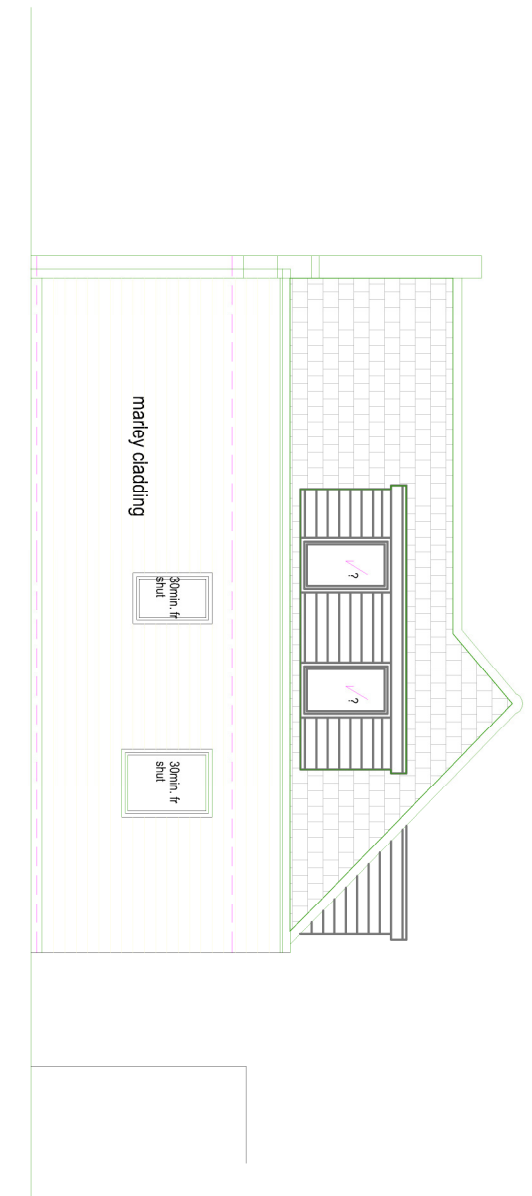

Proposed North Elevation-Outbuildings
Apartments

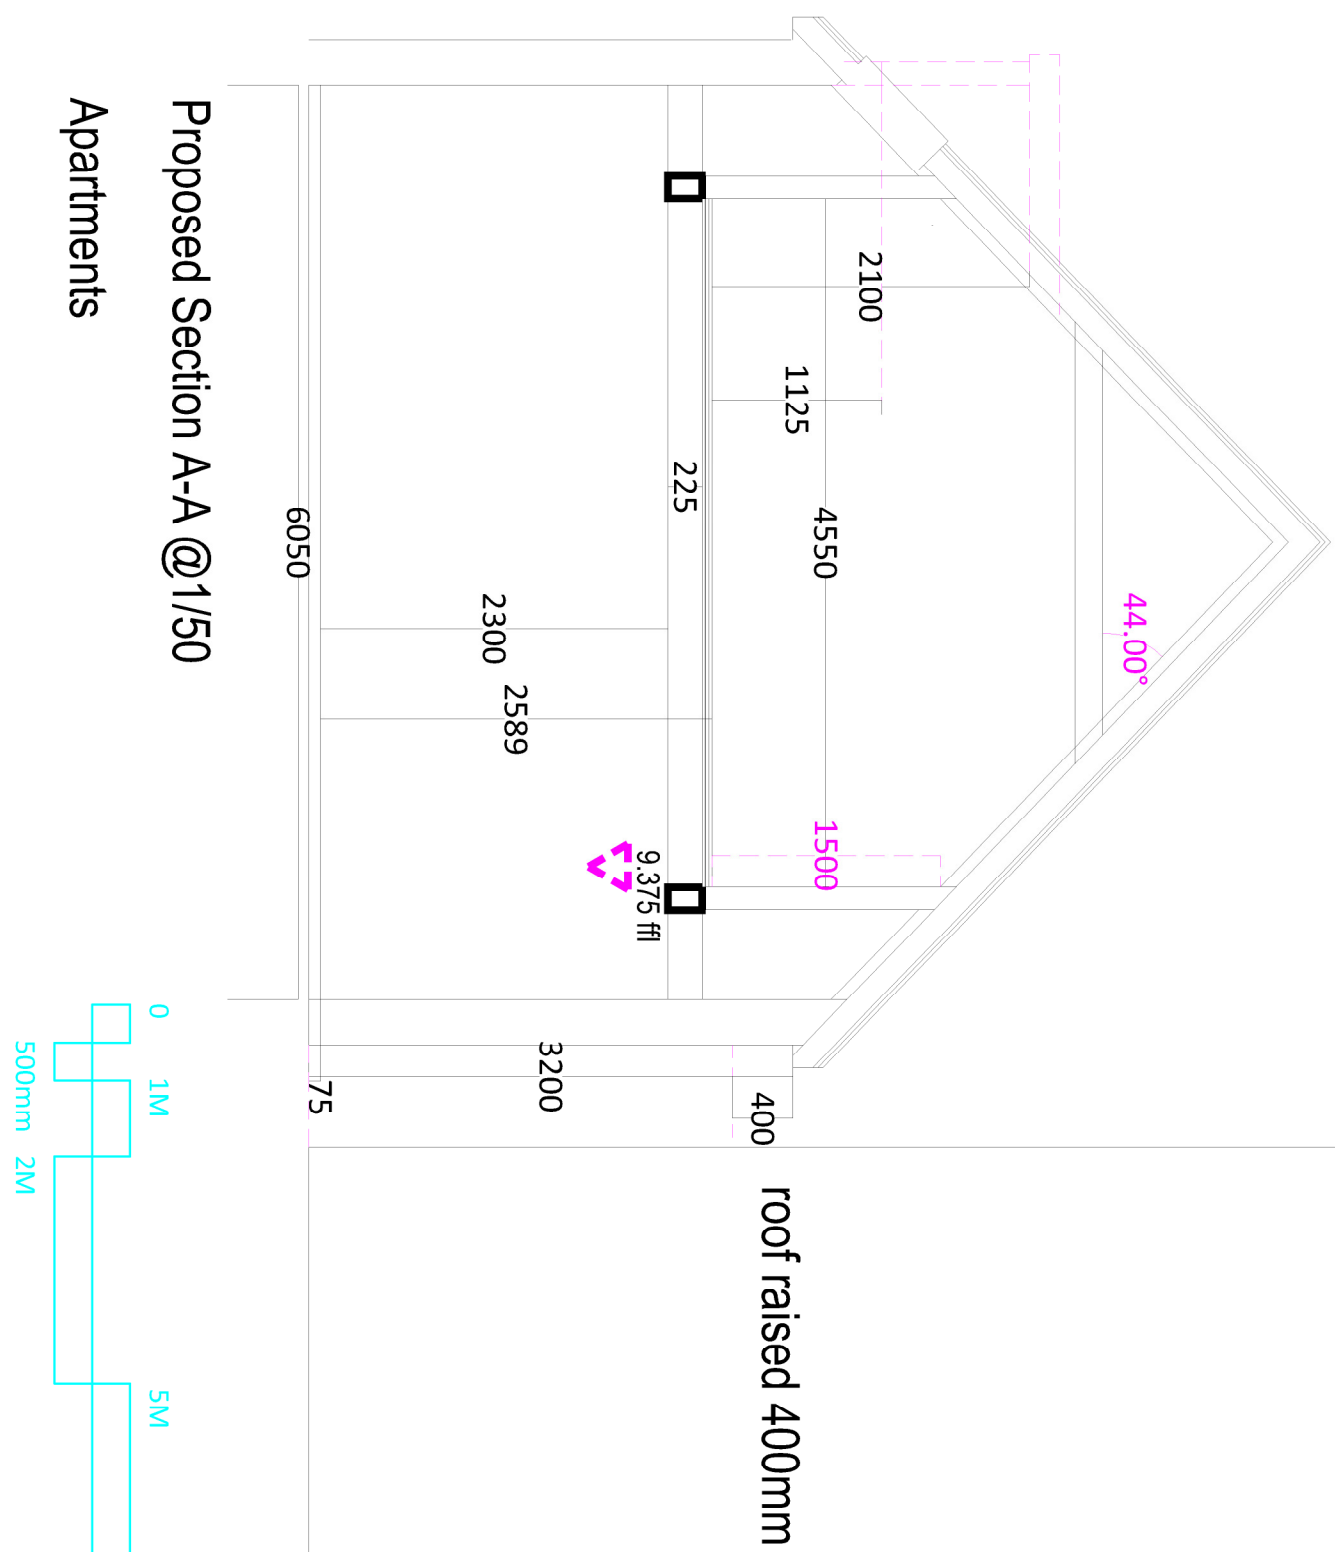

Proposed Section A-A @1/50
Apartments

