



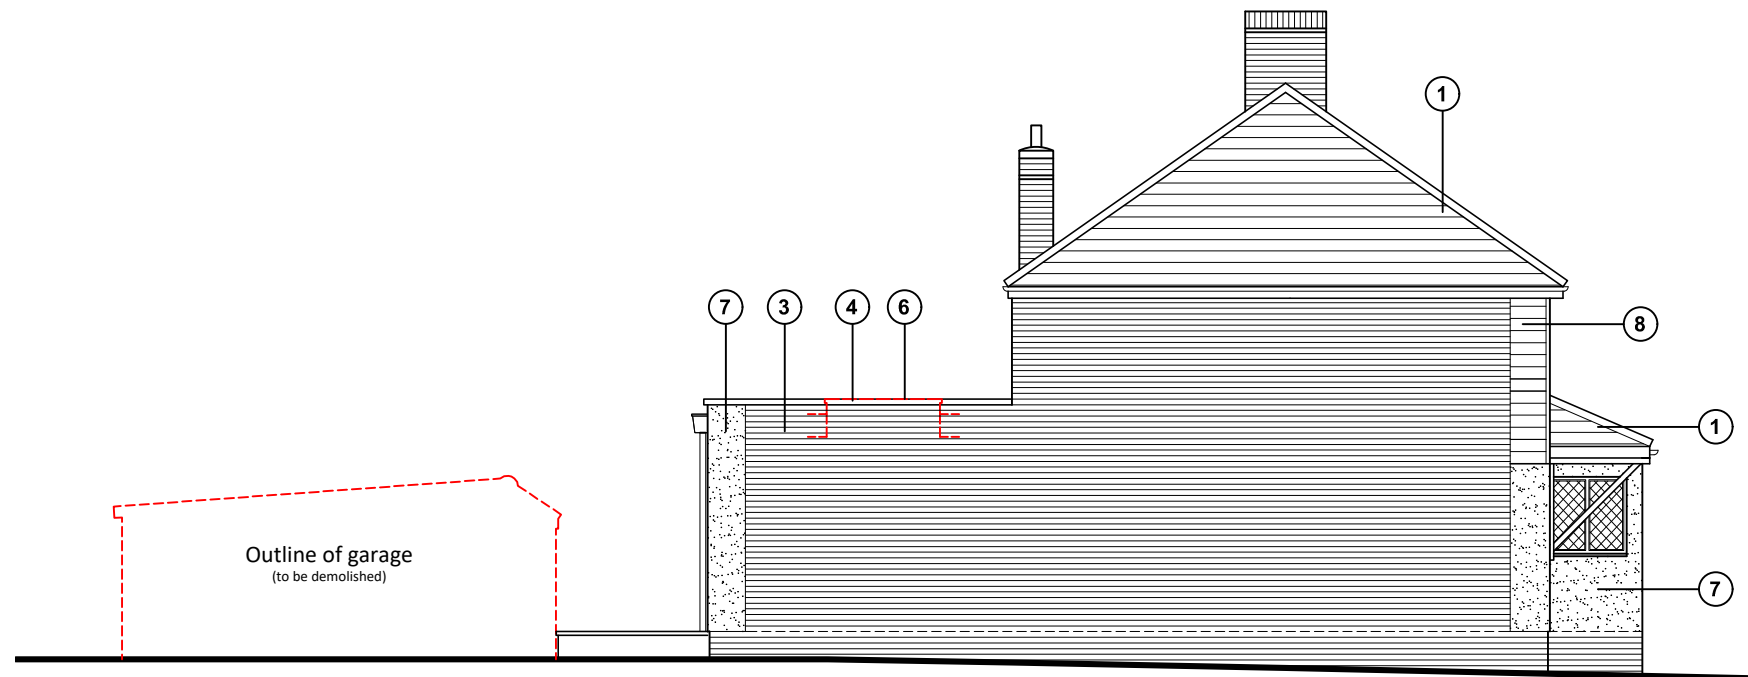


South (side) elevation

- ① Roof Tiles to match existing
- ② UpVC windows & doors
- ③ Bricks to match existing
- ④ Skylight - Velux or similar product
- ⑤ 'Up and over' garage door
- ⑥ Single ply flat roof with parapet wall
- ⑦ Render finish K-rend or similar product
- ⑧ Weatherboard cladding

NOTE: All windows (existing and proposed) to be black

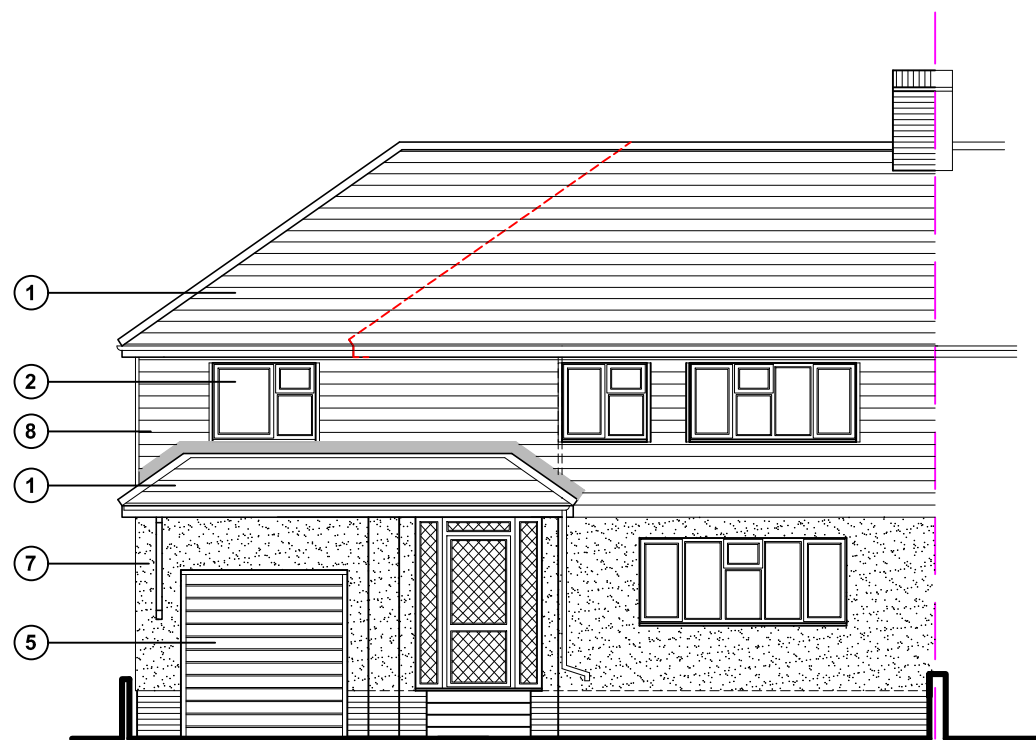

Front (east) elevation

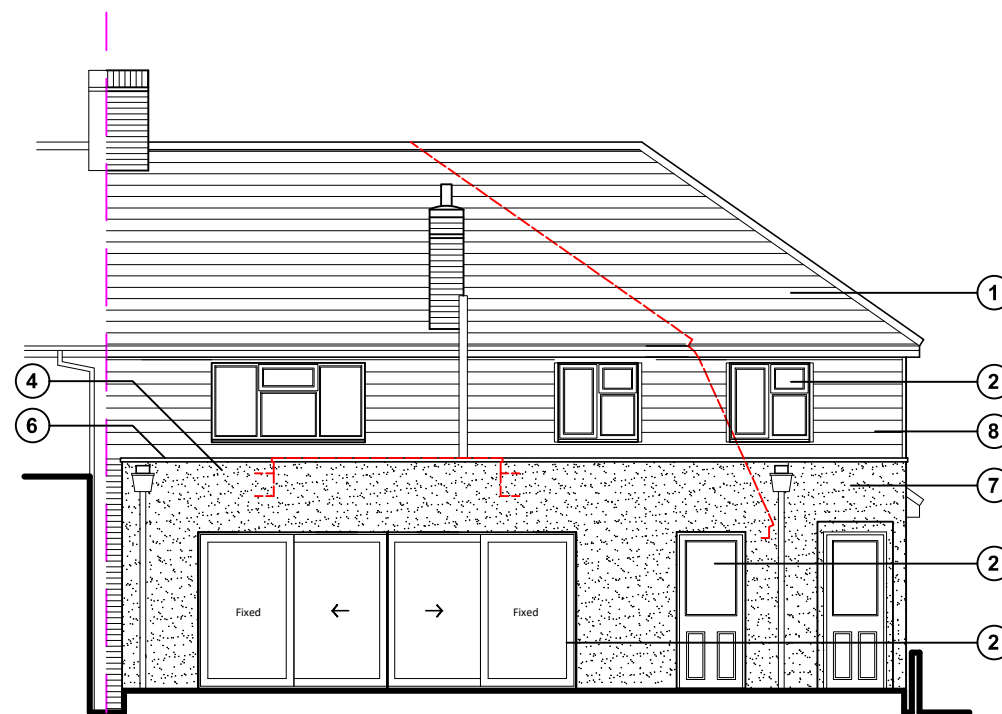

Rear (west) elevation

Proposed elevations - scale 1:100



|                                                                                   |  |                              |             |                                                                                    |              |
|-----------------------------------------------------------------------------------|--|------------------------------|-------------|------------------------------------------------------------------------------------|--------------|
| For<br>MR & MRS TUNBRIDGE                                                         |  | Title<br>PROPOSED ELEVATIONS |             | Office Tel:<br>01243 933732                                                        |              |
| Project<br>PROPOSED EXTENSION<br>32 LITTLEPARK AVENUE,<br>BEDHAMPTON,<br>PO9 3QY. |  | Date<br>JULY 2023            | Drawn<br>JB | Scale<br>1:100 @ A3                                                                | Checked<br>- |
| Job Number<br>PL.722.22                                                           |  | Drawing Number<br>-05        |             | Revision<br><b>A</b>                                                               |              |
|                                                                                   |  |                              |             | Email:<br>admin@jb-architecturedesign.com<br>Web:<br>www.jb-architecturedesign.com |              |

