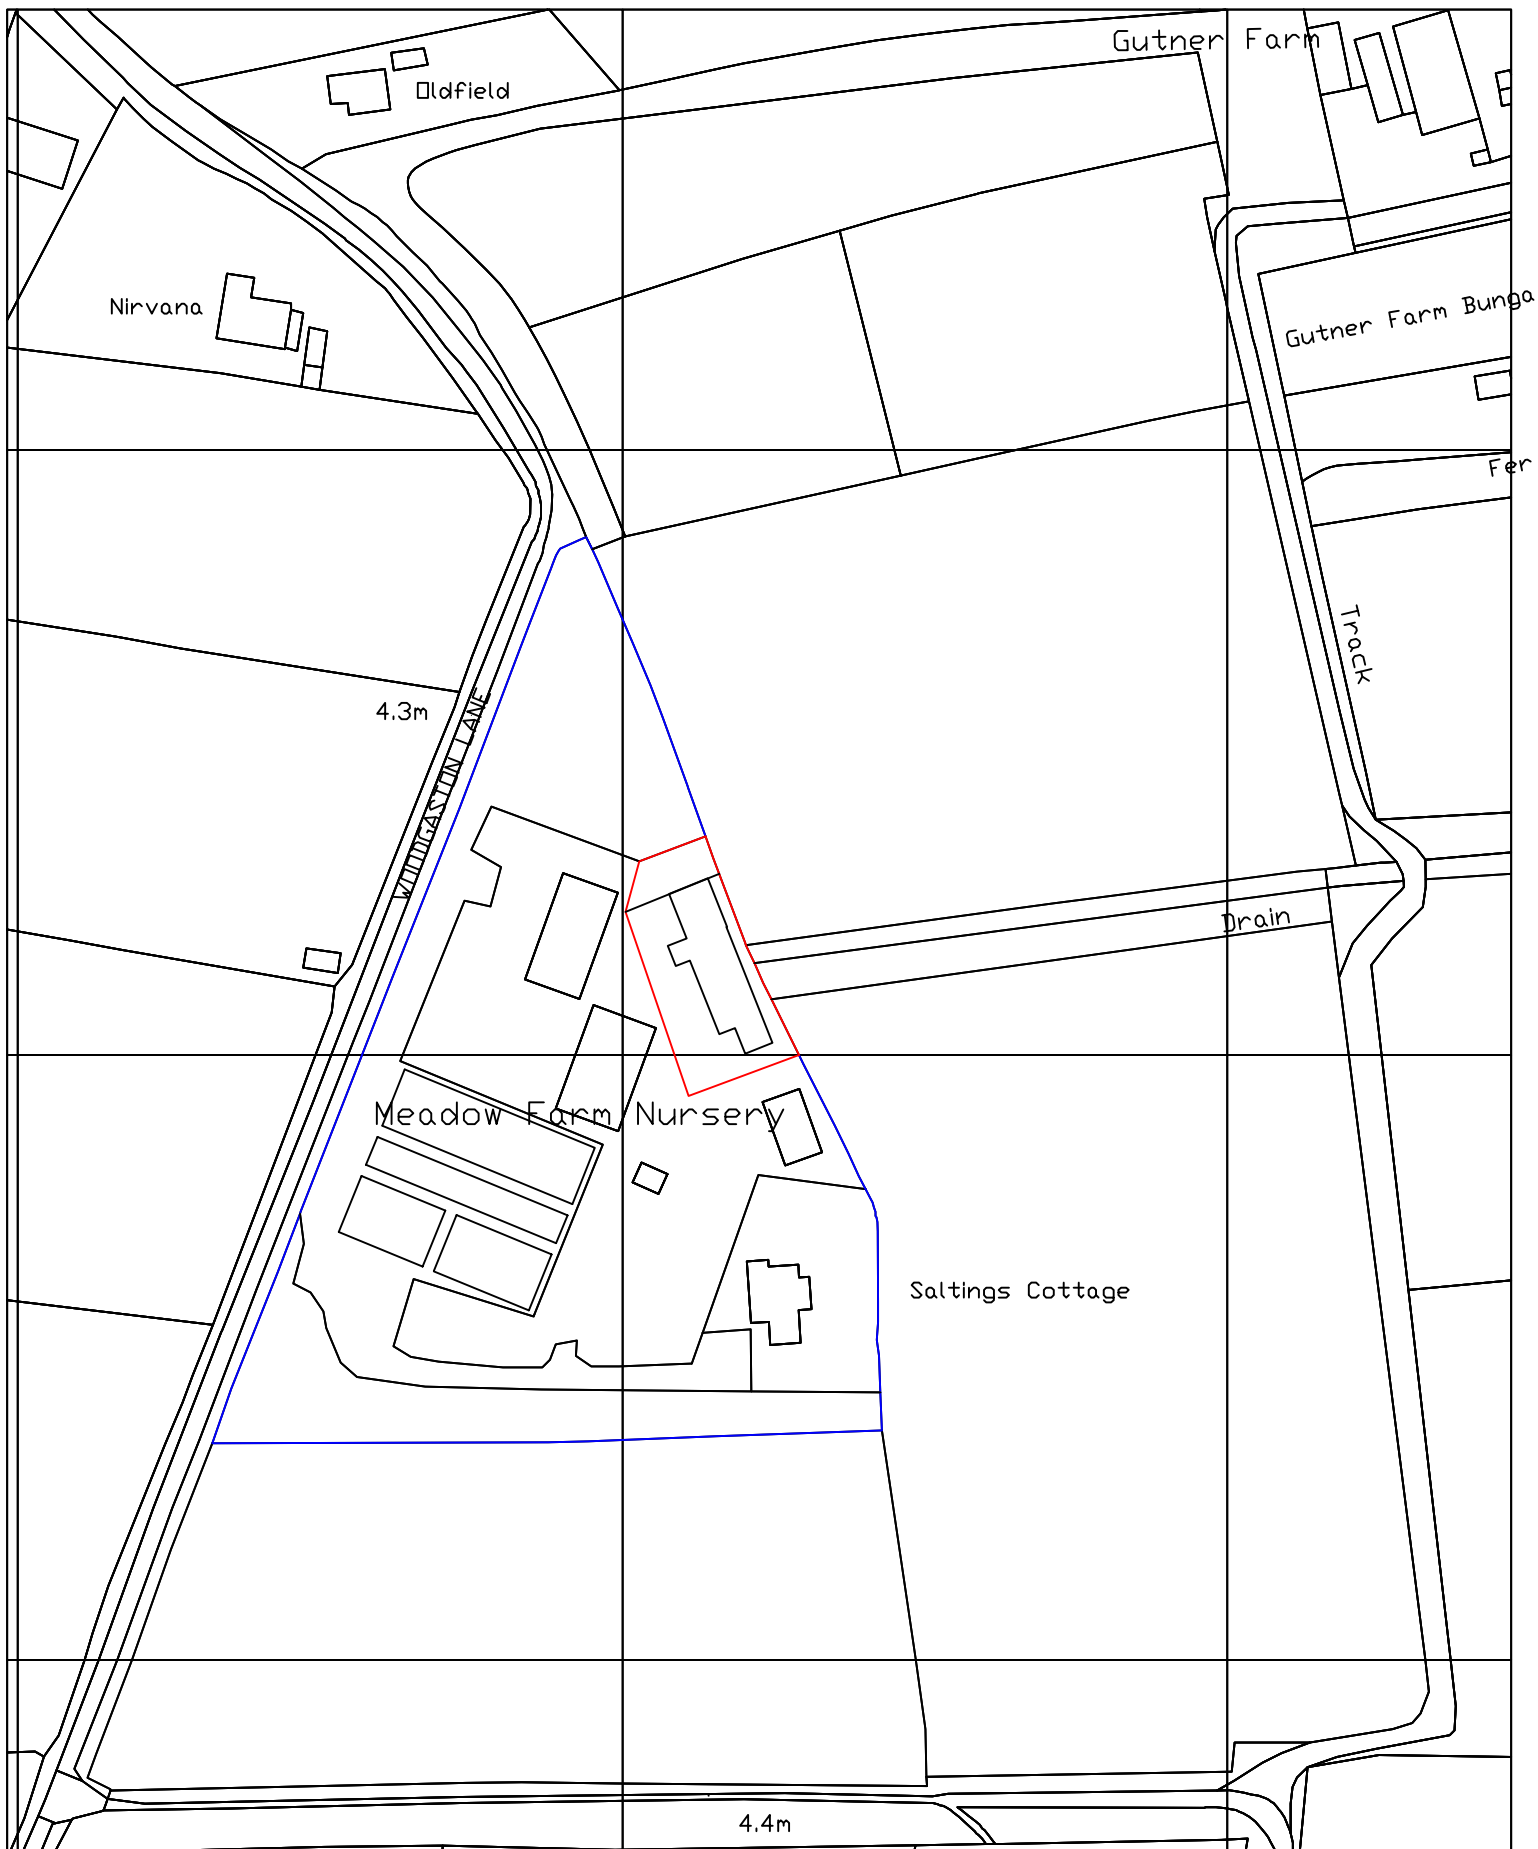


Drawing 1 - Location Plan

Scale 1:1250 @ A4