


southwood road indicative street scene



southwood road photo montage

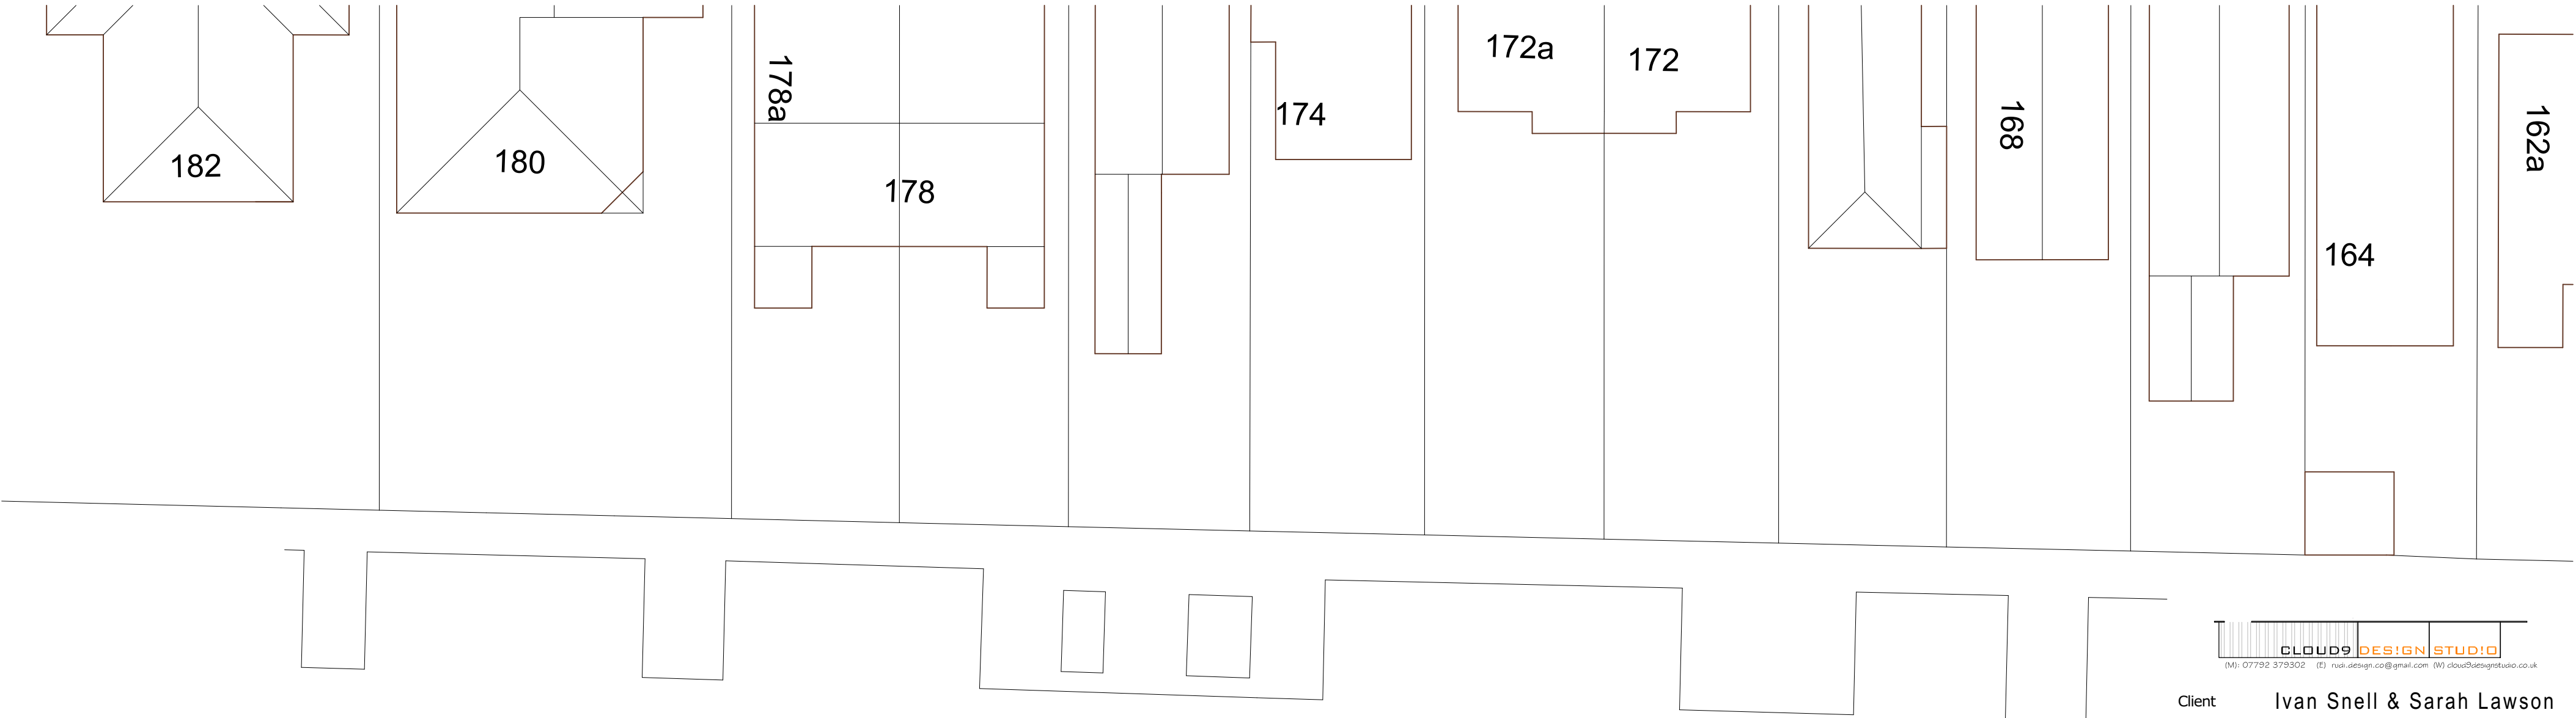

SOUTHWOOD ROAD

SCALE @A1 1:200 0 4 8 12m



Client Ivan Snell & Sarah Lawson
Project Proposed Alterations
174 Southwood Road
Hayling Island
Hampshire PO11 9QL

Drawing Title Street Scene

Drawing CND8_SK10 Rev C
Date apr 2023 Scale 1 : 200 @ A2