


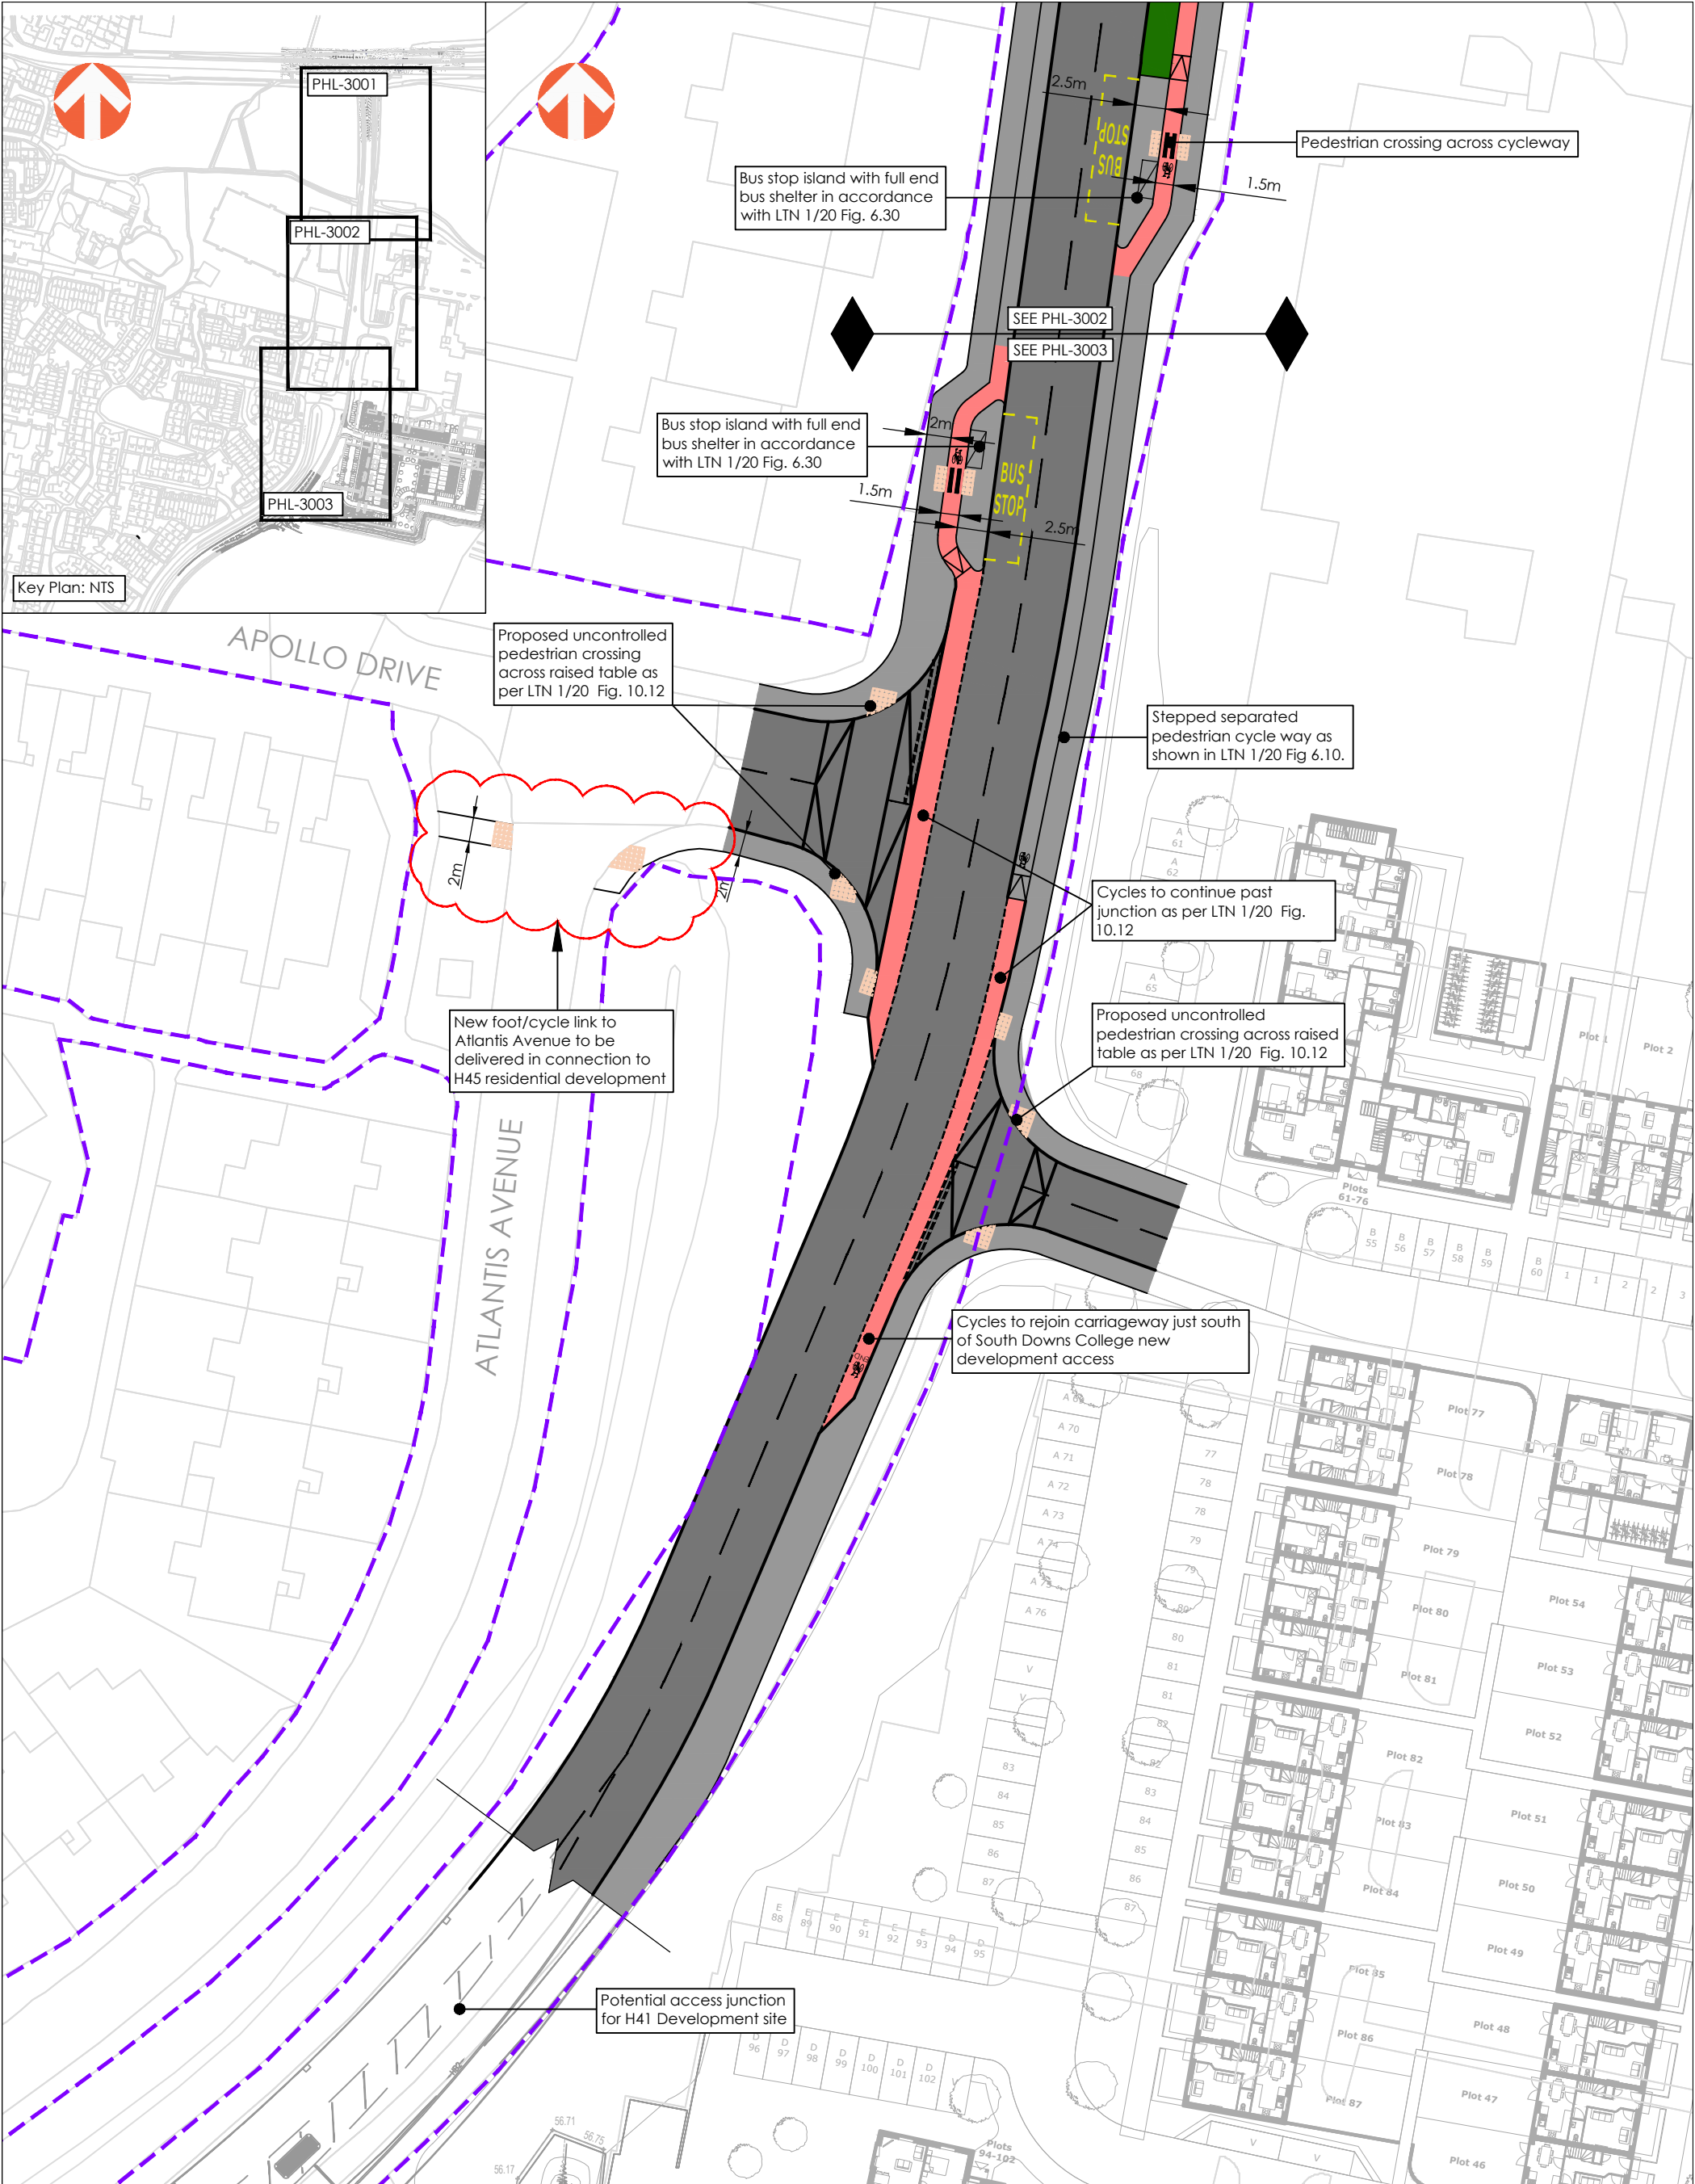

Key:

--- HMPE

A			04.05.2023	INITIAL ISSUE	BG	MR	AJW
REV	DATE	DESCRIPTION			BY	CHK	APD
CLIENT:							
PLACES FOR PEOPLE							
DRAWING STATUS:							
FOR INFORMATION ONLY							

PROJECT:

COLLEGE ROAD, HAVANT

TITLE: POTENTIAL FUTURE CYCLEWAY IMPROVEMENTS TO COLLEGE ROAD - SHEET 3

PROJECT No: 1017

DRAWING No: 01-PHL-3003

REV: A

SCALE @ A0 1:500 25 metres

Awcock Ward Partnership, Ada House, Pynes Hill, Exeter, EX2 5TU
Tel: 01392 409007 Web: www.awpexeter.com