



NOTES:
This drawing has been produced solely for PLANNING/DESIGN.
Do not Scale from this Drawing except for planning purposes.
Any drainage runs shown are presumed and to be checked on site before commencement of works.
This drawing is the copyright of MF Designs Ltd.

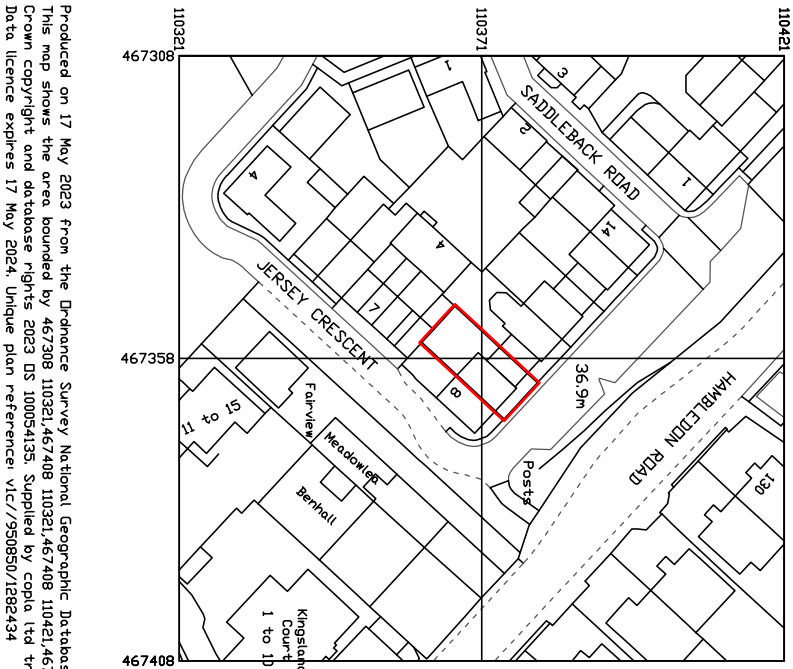

Location

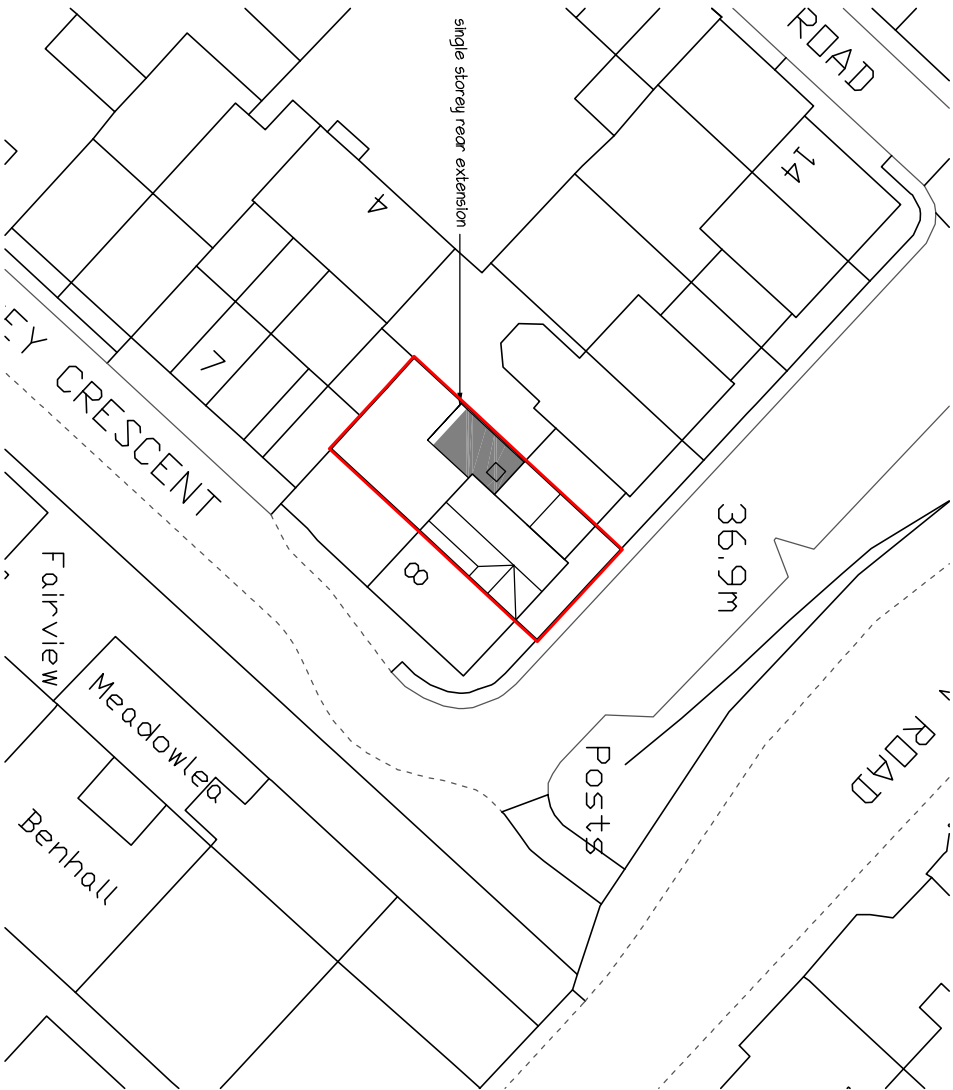

Block

B: 01/09/2023 - Garage size retained as existing and extension extended to compensate
A: 20/07/2023 - Increased in garage size and extension lengthened to compensate

mf designs ltd

Chartered Architects

36 Grove Road • Havant • Hampshire • PO9 1AR

Director: Martin Farrer RIBA • Co Registration No.4507379

t: 02392 470967

e: admin@mfdesigns.org.uk

Date: May 2023

Scale: 1:1250/500 @ A3

Job No: 3314

Dwg No: P_03 B



EXTENSION & ALTERATIONS - 9 Jersey Crescent, Waterlooville. PO7 7GH