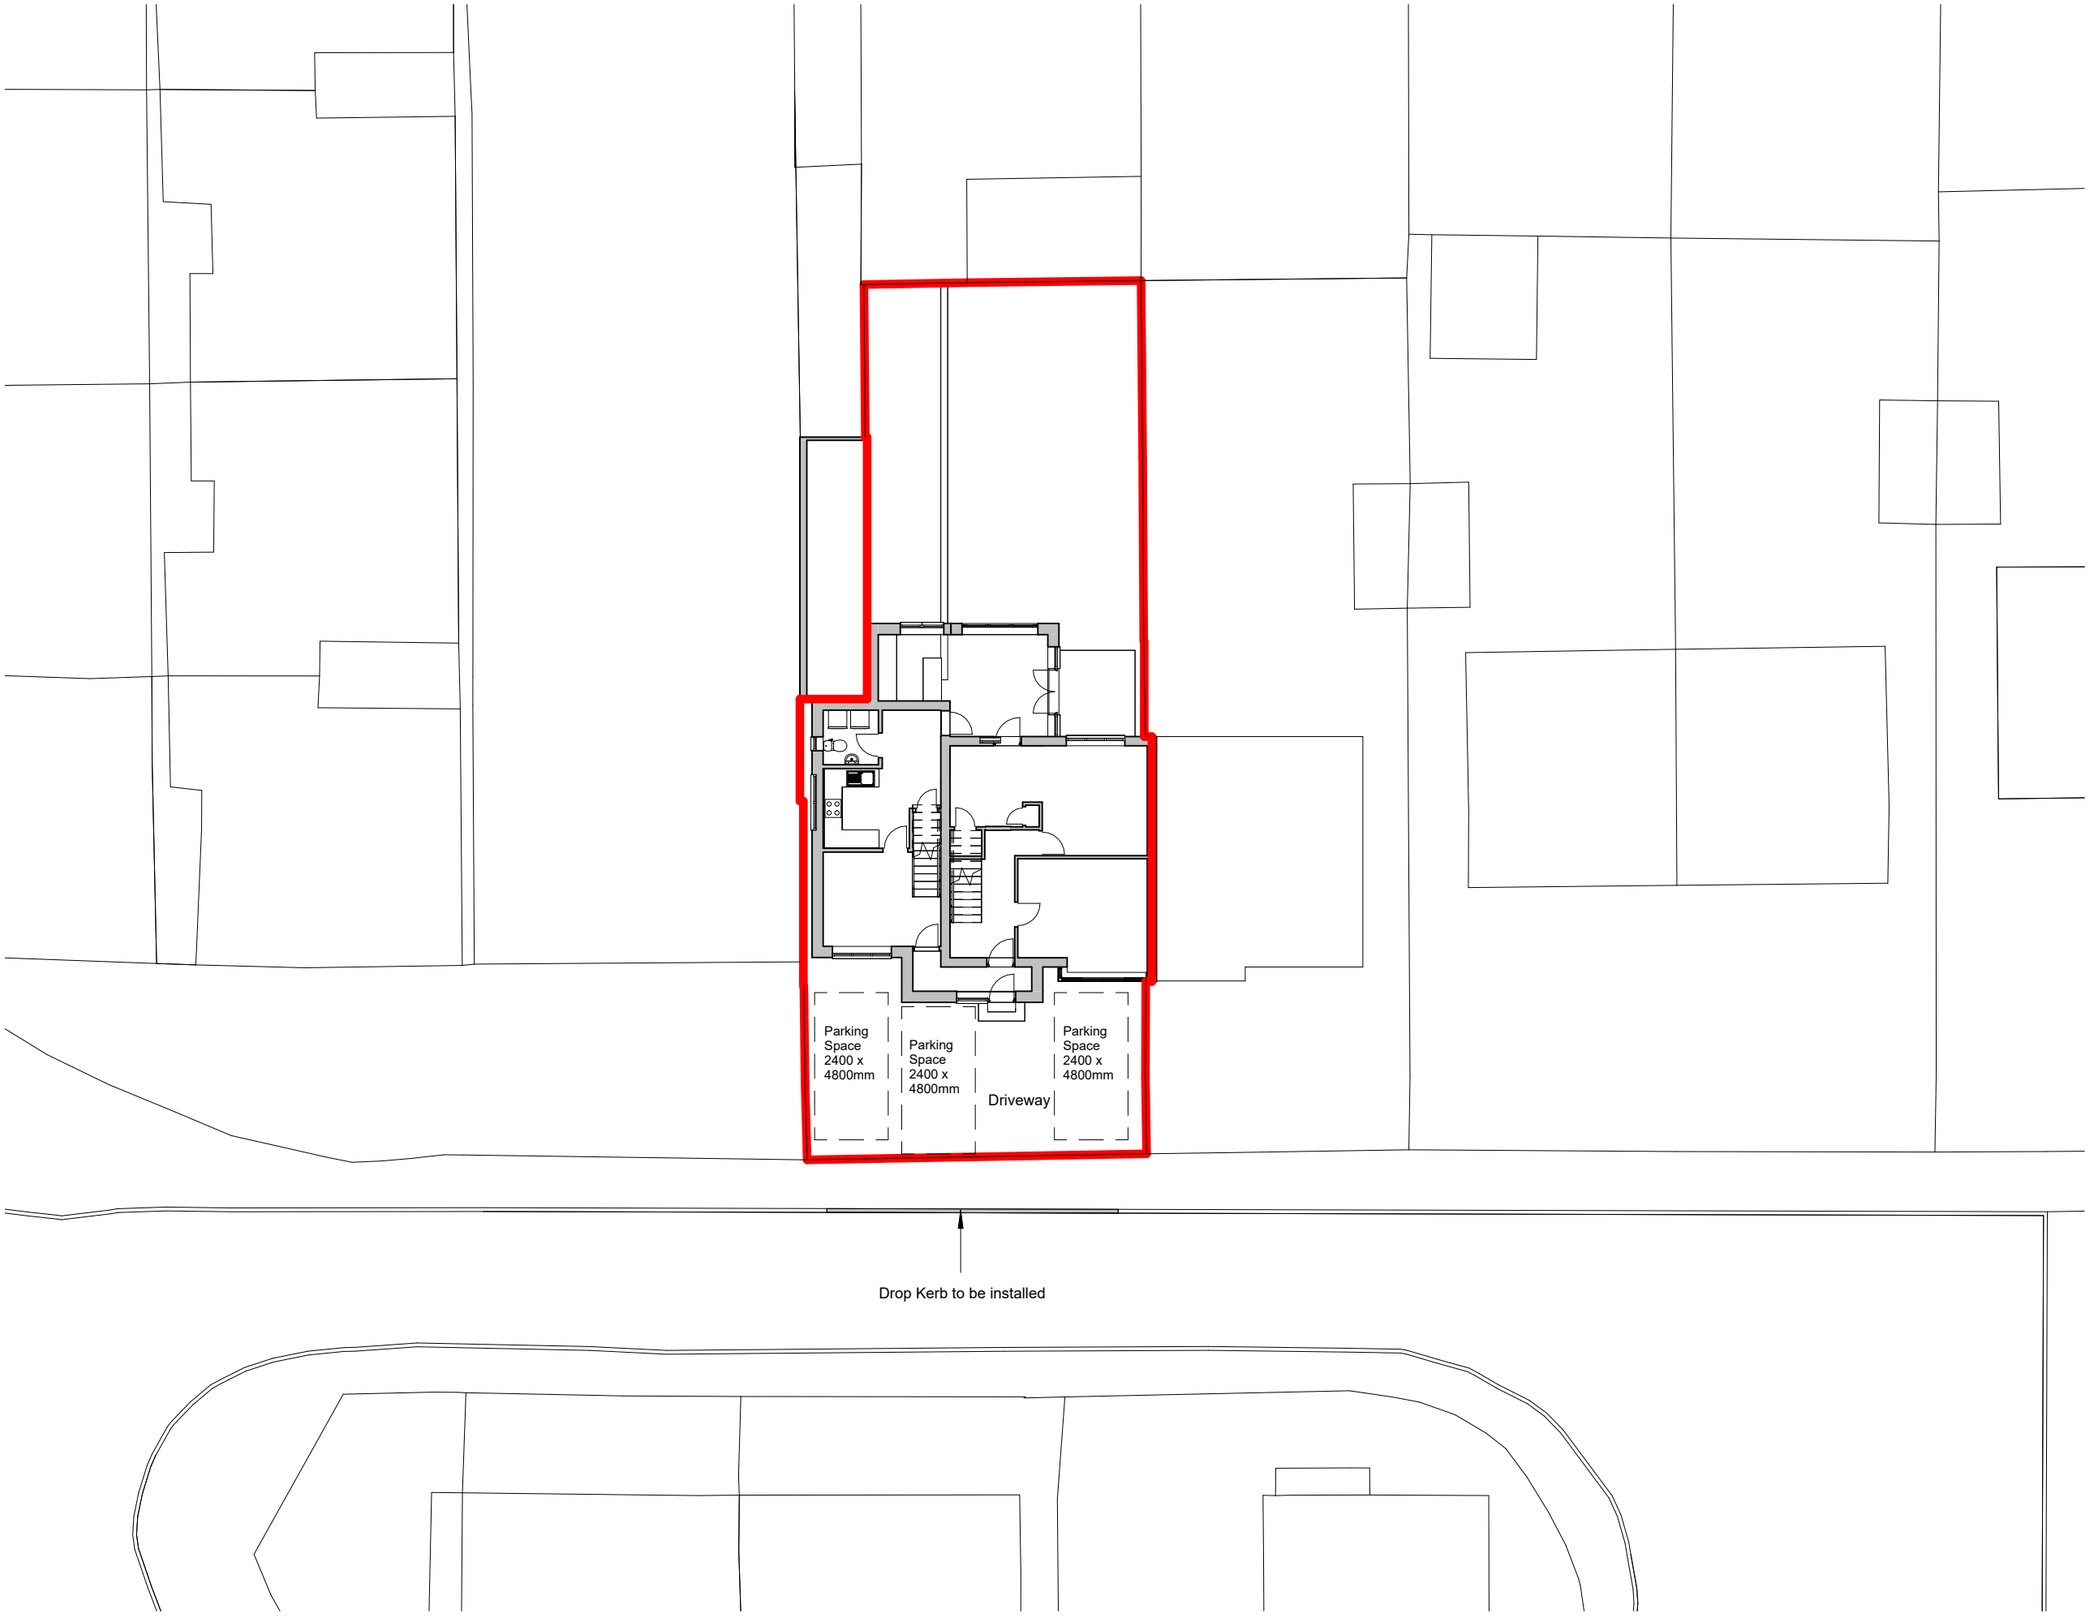

PLANNING

REV.	DATE.	DESCRIPTION.	BY.	CHK.
P01	07.05.2021	First Issue	RR	RR
P02	11.02.2022	Porch removed. Roof hipped to reduce roof height.Handrail and door to balcony removed.	RR	RR
P03	25.03.2022	Planning Issue	RR	RR
P04	05.04.2022	Drop Kerb requirement added	RR	RR
P05	12.05.2022	Parking Spaces added.	RR	RR
P06	01.09.2022	Material Amendment: First storey removed and dormer added to rear to provide a chalet bungalow.	RR	RR
P07	22.05.2023	Planning Issue	RR	RR
P08	05.06.2023	Planning Issue	RR	RR

Note
Details and dimensions of proposed plans to be checked on site by appointed contractor prior to any commencement/ordering of materials or work.

Solent Architecture
76 Beauchamp Avenue
Gosport
PO13 0LQ

07305 456633
solentarchitecture.co.uk
info@solentarchitecture.co.uk

CLIENT
Margaret Carpenter

PROJECT.
36 Cowan Road, Waterlooville

TITLE.
Proposed Site Plan

CREATION DATE.	SCALE @ A3	REVISION.
Apr 2021	1 : 200	P08
DRAWN.	CHECKED.	STATUS.
R Reade	R Reade	BR

SHEET NO.
21007 - STA - ZZ - ZZ - DR - A - 2100
Project No - Originator - Zone - Level - Type - Role - Number

© Copyright: All Rights Reserved.
This drawing must be read in conjunction with all other relevant drawings and information.
Any discrepancies must be reported to Solent Architecture immediately.
The drawing or information must not be used for construction unless expressly issued for construction.
Do not scale off drawings. Use displayed dimensions.

Proposed Site Plan