


·This drawing is copyrighted and is not to be reproduced without permission.
·Do not scale from drawing. All dimensions are in millimetres unless otherwise indicated.
·All dimensions to be checked prior to commencement of works.
·Discrepancies to be reported for confirmation.
·To be read in conjunction with all additional relevant drawings, specifications and manufacturer's instructions.
·All products identified are 'or similar approved'

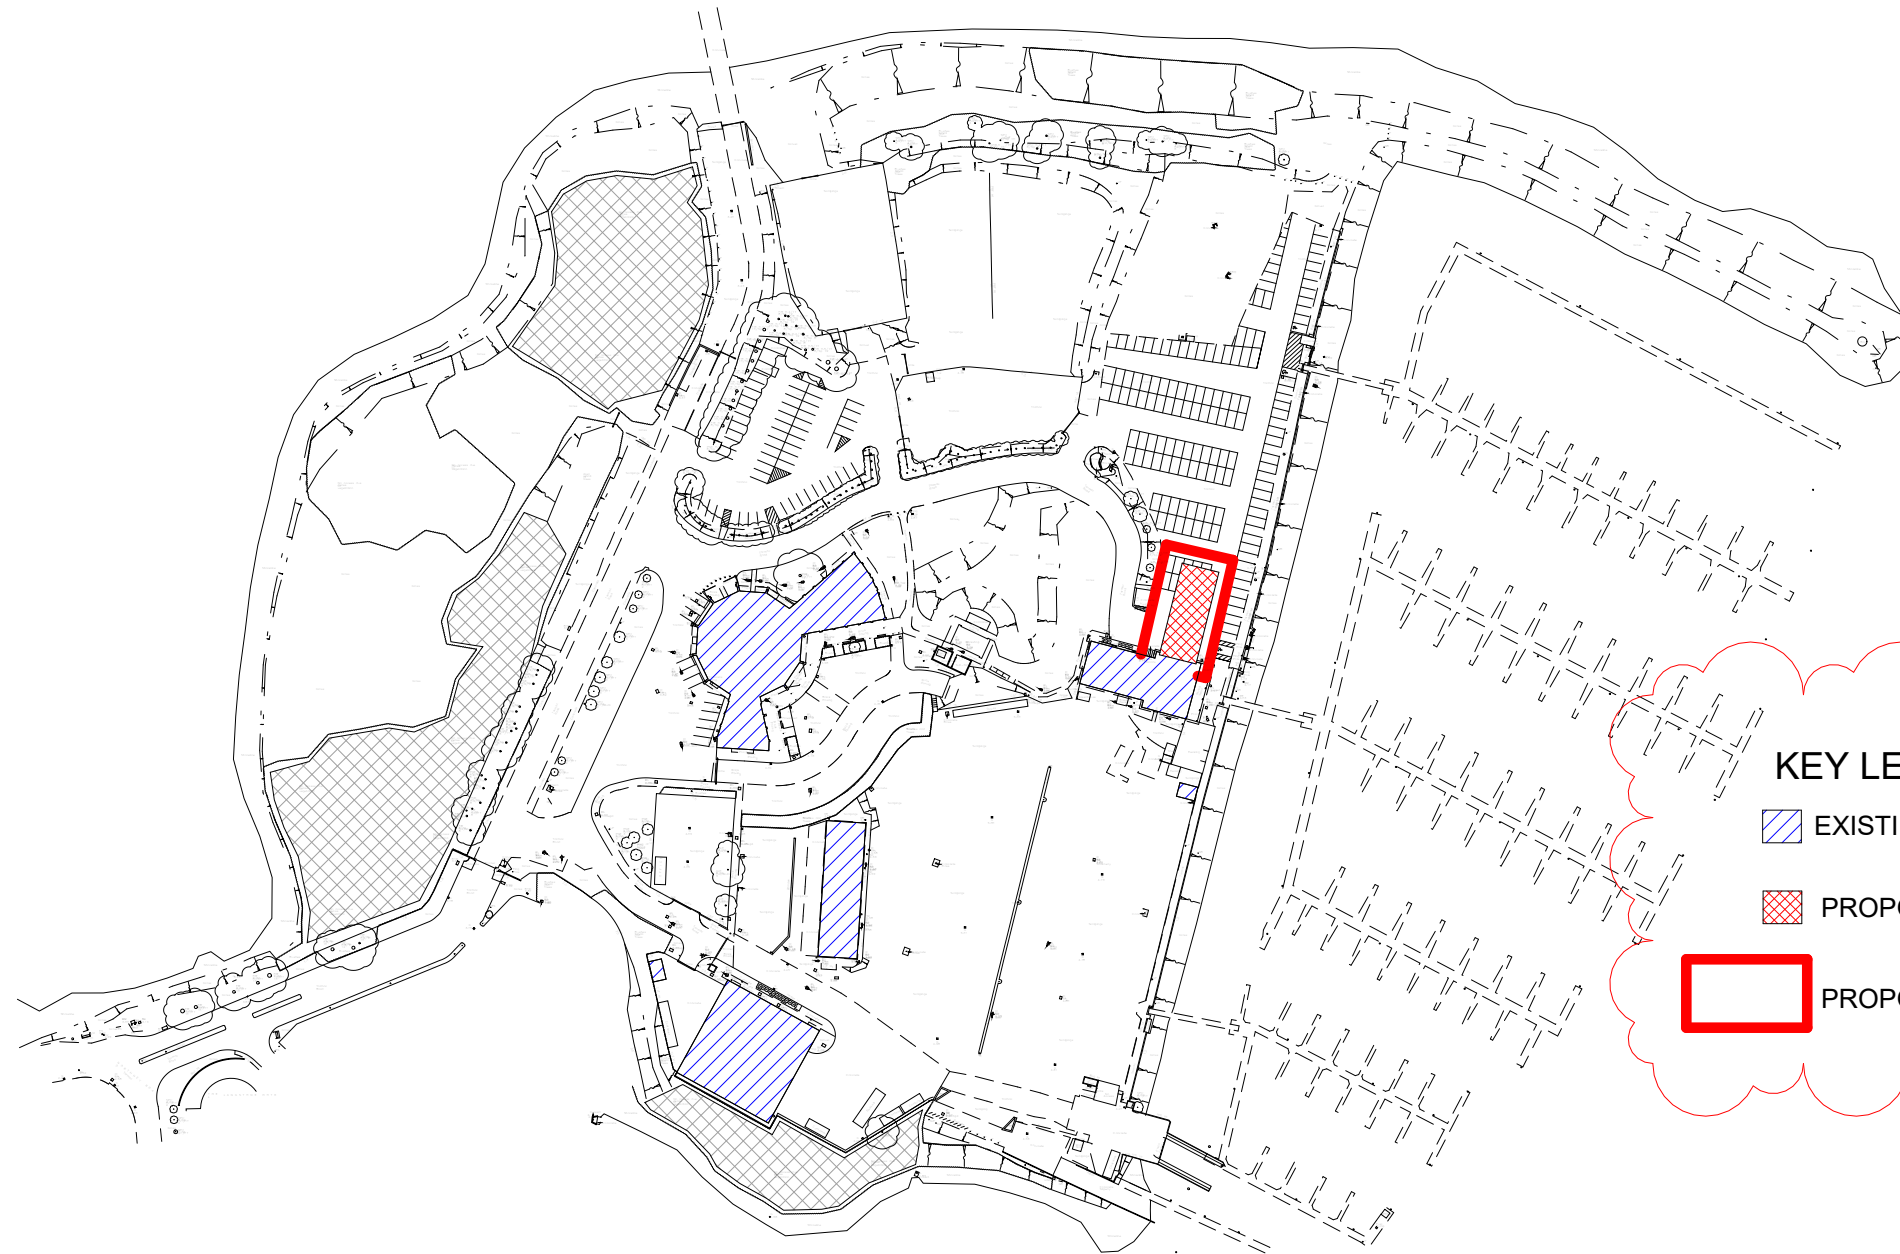

KEY LEGENDS

 EXISTING BUILDINGS

 PROPOSED BUILD

 PROPOSED SITE

0 20 40 60 80 100 m

SCALE 1:2000

P05	08/09/23	TYP0 ERROR CORRECTION	TI	HGC
P04	24/04/23	DOORS/WINDOWS SIZE ADDED	HGC	TI
P03	03/04/23	AMENDED FOR COMMENT	HGC	TI
P01	22/03/23	ISSUED FOR SUBMISSION	TI	
P02	23/03/23	ISSUED FOR CONFIRMATION	TI	RS
Rev	Date	Ammendments	By	Chk

Drawing Status:

PRELIMINARY



Rollalong Ltd.
Woolsbridge Industrial Park,
Three Legged
Cross,
Wimborne, Dorset.
BH21 6SF
www.rollalong.co.uk

Project Title: MDL MARINAS

Drawing Title: LOCATION PLAN

Contract No.: 683418 Project / Production No.: 683418

Drawing No.: 683418-GA-001 Rev. P05

Date: 03/23/23 Scale: 1 : 2000

By: TI Checked: RS Approved: Approver

C:\Tick\MDL Marinas - PLANNING 07.rvt