


PROPOSED ELEVATION DRAWINGS OF 1 SANDY BEACH ESTATE LEFT

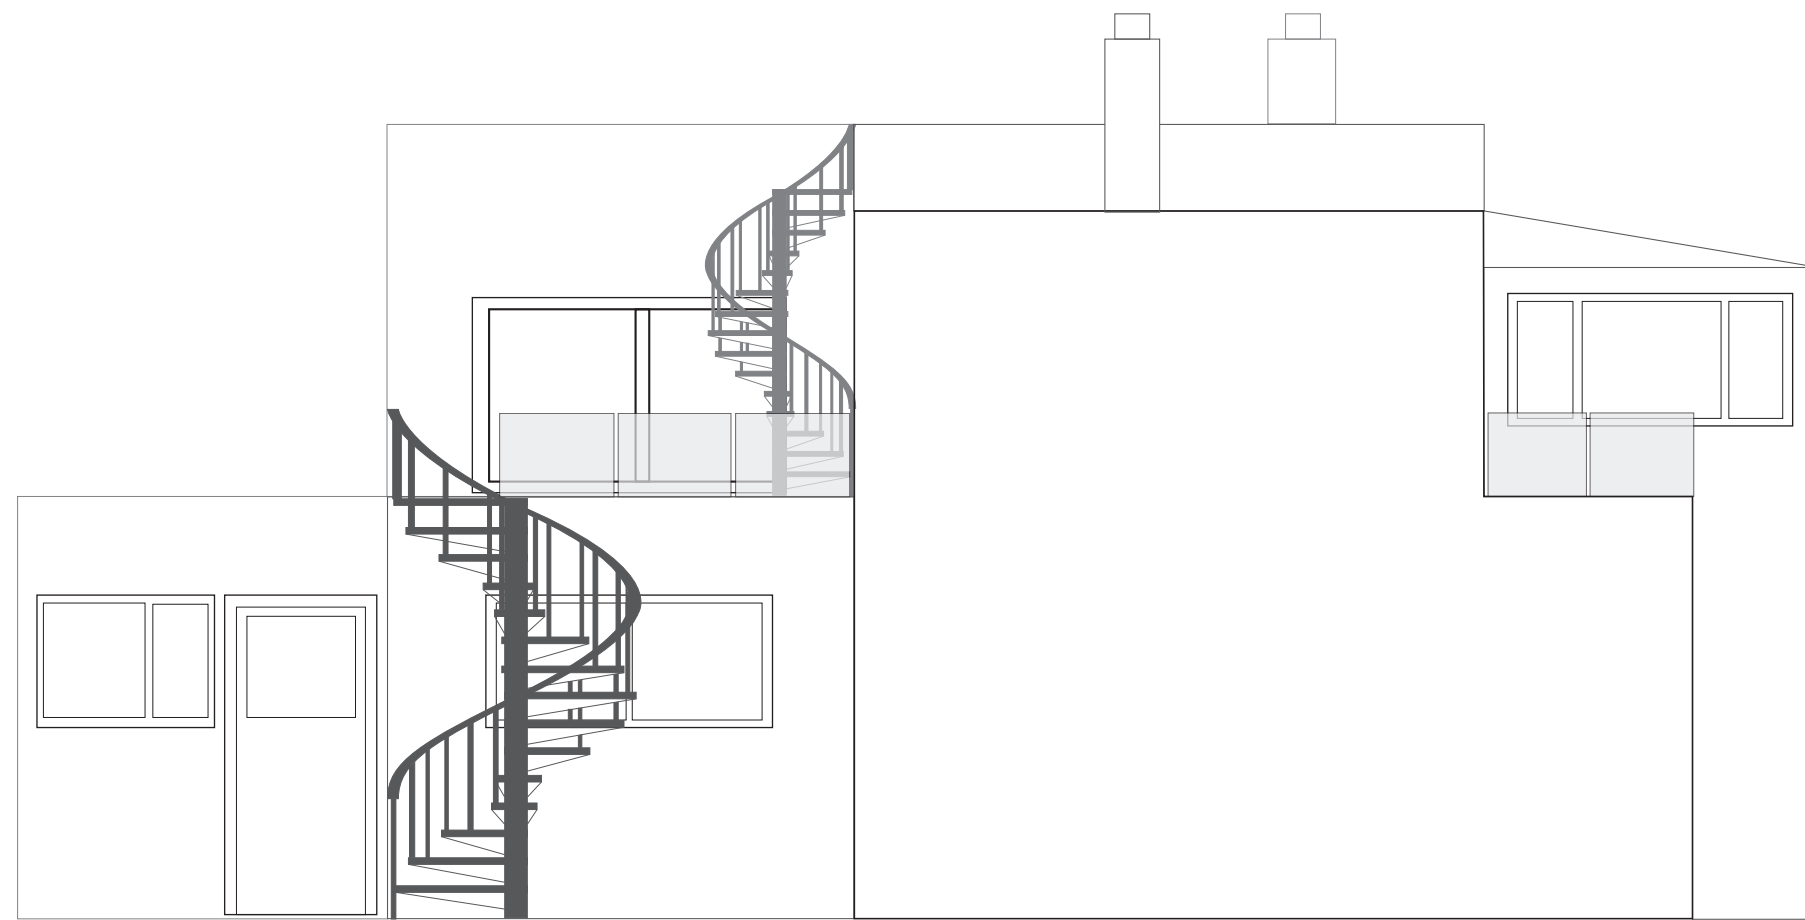

0 1 2 3 4 5

Scale Bar in Meters

SCALE 1mm:100mm