

DRAWINGS TO BE READ IN CONJUNCTION WITH COGENT'S SPECIFICATION.

SEE ALSO M&E & STUCTURAL ENGINEERS DRAWINGS

KEY

STRIP OUT/ DEMOLITION

STRIP OUT/ DEMOLITION

CONTRACTOR TO CHECK SUITABILITY OF FITTINGS PRIOR TO PROCUREMENT.

STRUCTURAL ENGINEER TO ASSESS SITE PRIOR TO ANY DEMOLITION WORK TAKING PLACE.

E1
A

A

E1
G




VOID AREA TBC.

PLANT ROOM

LIFT MOTOR ROOM

This drawing is Copyright © of Cogent Building Consultancy LLP.

Do not scale this drawing.
All dimensions to be checked on site.
Drawing to be read in conjunction with any specifications, schedules and Consultants drawings and details.

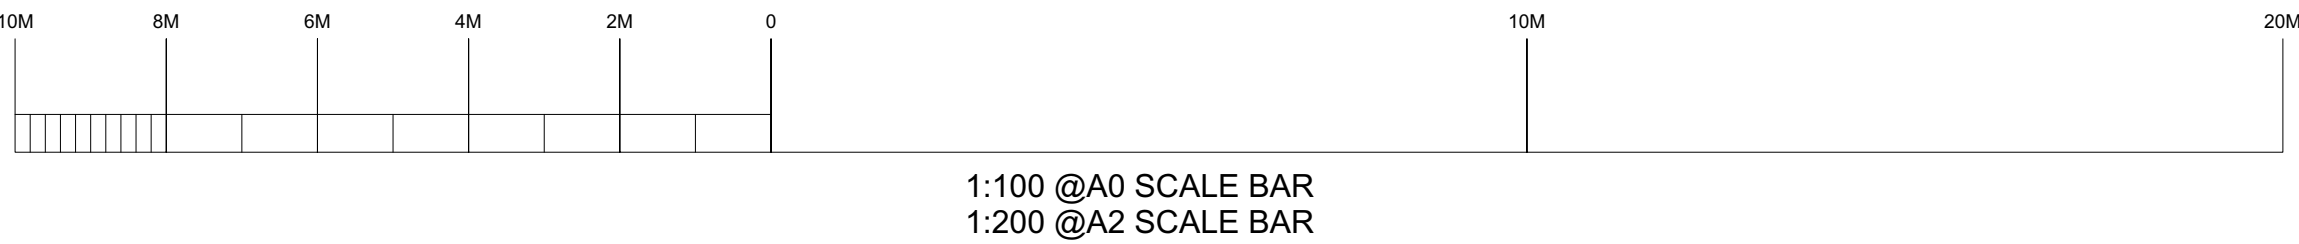

68 - 65 Tabernacle Street
London EC2A 4BD
+44 (0) 20 3890 2890
www.cogentbc.co.uk

Project Name Brambles House, Waterloooville, Portsmouth	Scale 1:200 @ A2 1:100 @ A0	Drawn SC	Checked GL	Date 23.06.23
Client Columbia Threadneedle, CT UK Property Authorised Investment Fund				Status REV G
Drawing Title SECOND FLOOR EXISTING & DEMOLITION PLAN				Drawing No. 108

PLANNING