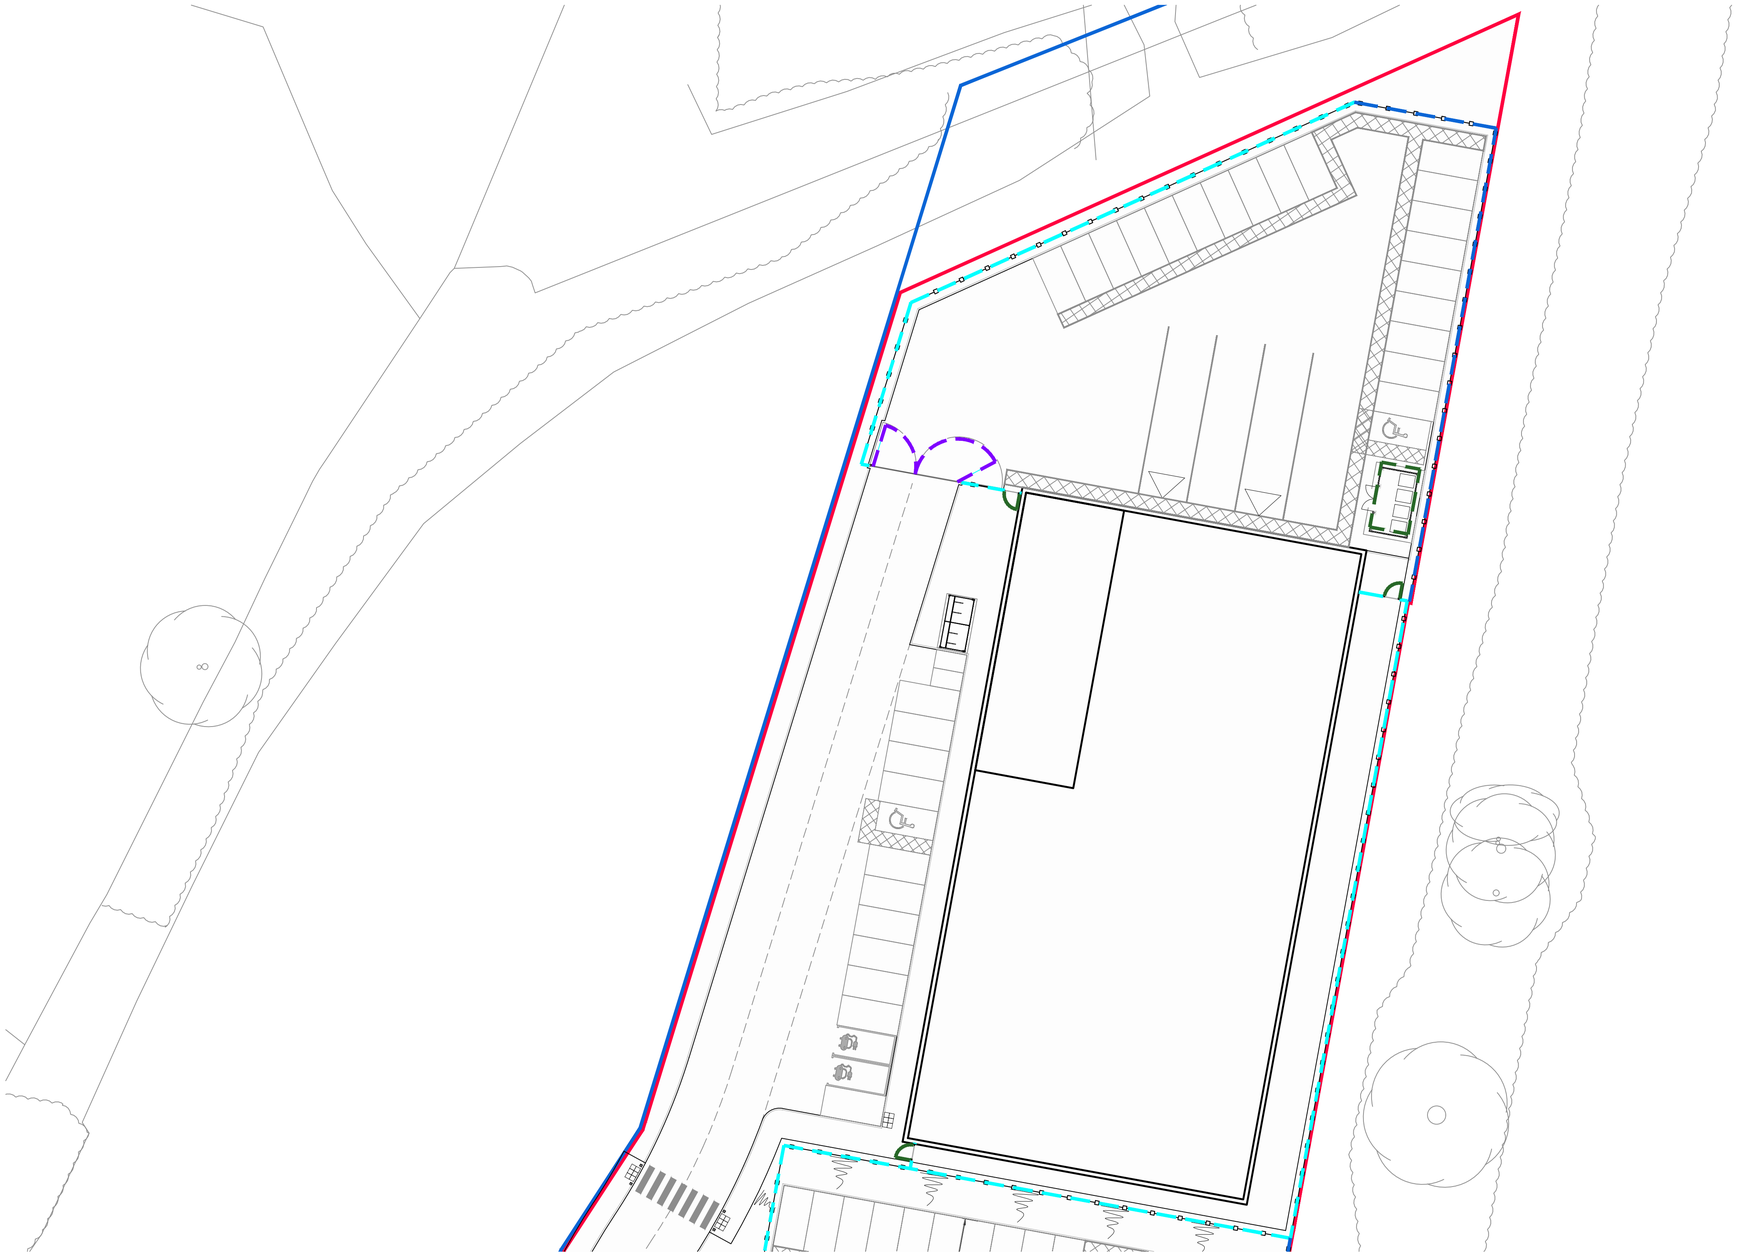

Unit 502, Site Plan_1:250 @ A1

- Dimensions are in millimeters, unless stated otherwise.
- Scaling of this drawing is not recommended.
- It is the recipients responsibility to print this document to the correct scale.
- All relevant drawings and specifications should be read in conjunction with this drawing.

N

Key

Site Boundary	4.85 ac	1.96 ha
Ownership Boundary	100.08 ac	40.50 ha

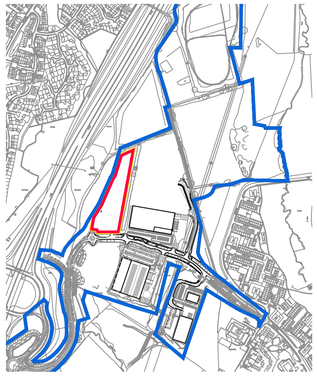

Key Plan_1:10,000 @ A1

Key

- 2.4m High Paladin Security Fence Colour: Black
- Personnel Gate integrated into Security Fence Colour: Black
- Security Sliding Gate
- Swing Arm Height Restrictor
- Timber Hit & Miss Fence to Bin Store
- 2.4m High Solid Timber Fence
- Manual Swing Security Vehicle Gate

Paladin Fence Example Image Scale N/A

Sliding Gate Scale N/A

Personnel Gate Scale N/A

5m SCALE 1:250

rev	amendments	by	ckd	date
P1	INITIAL PLANNING ISSUE	DF	DS	06.04.23

DUNSBURY PARK, MASTERPLAN, PORTSMOUTH

UNIT 502, SITE SECURITY PLAN

Portsmouth CITY COUNCIL

umc architects

Newark Beacon, Cafferata Way, Newark, Nottinghamshire NG24 2TN
t: +44 (0)1636 653027 e: info@umcarchitects.com

RIBA PoW Stage:	3 - Spatial Coordination
Document Suitability:	S1
Drawn / Checked:	AT / MDS
Date:	06.04.2023
Scale:	1:250 @ A1
UMC Project Number:	20179

Document Reference:	Drawing no:	Revision:
DP - UMC - 502 - XX - DR - A	1054	P01