

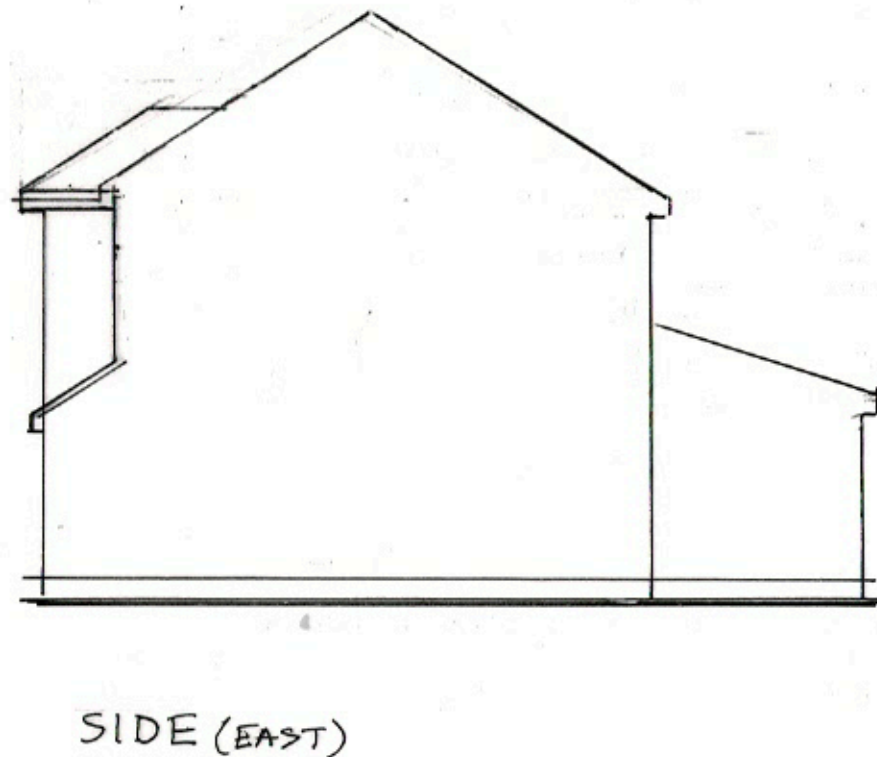


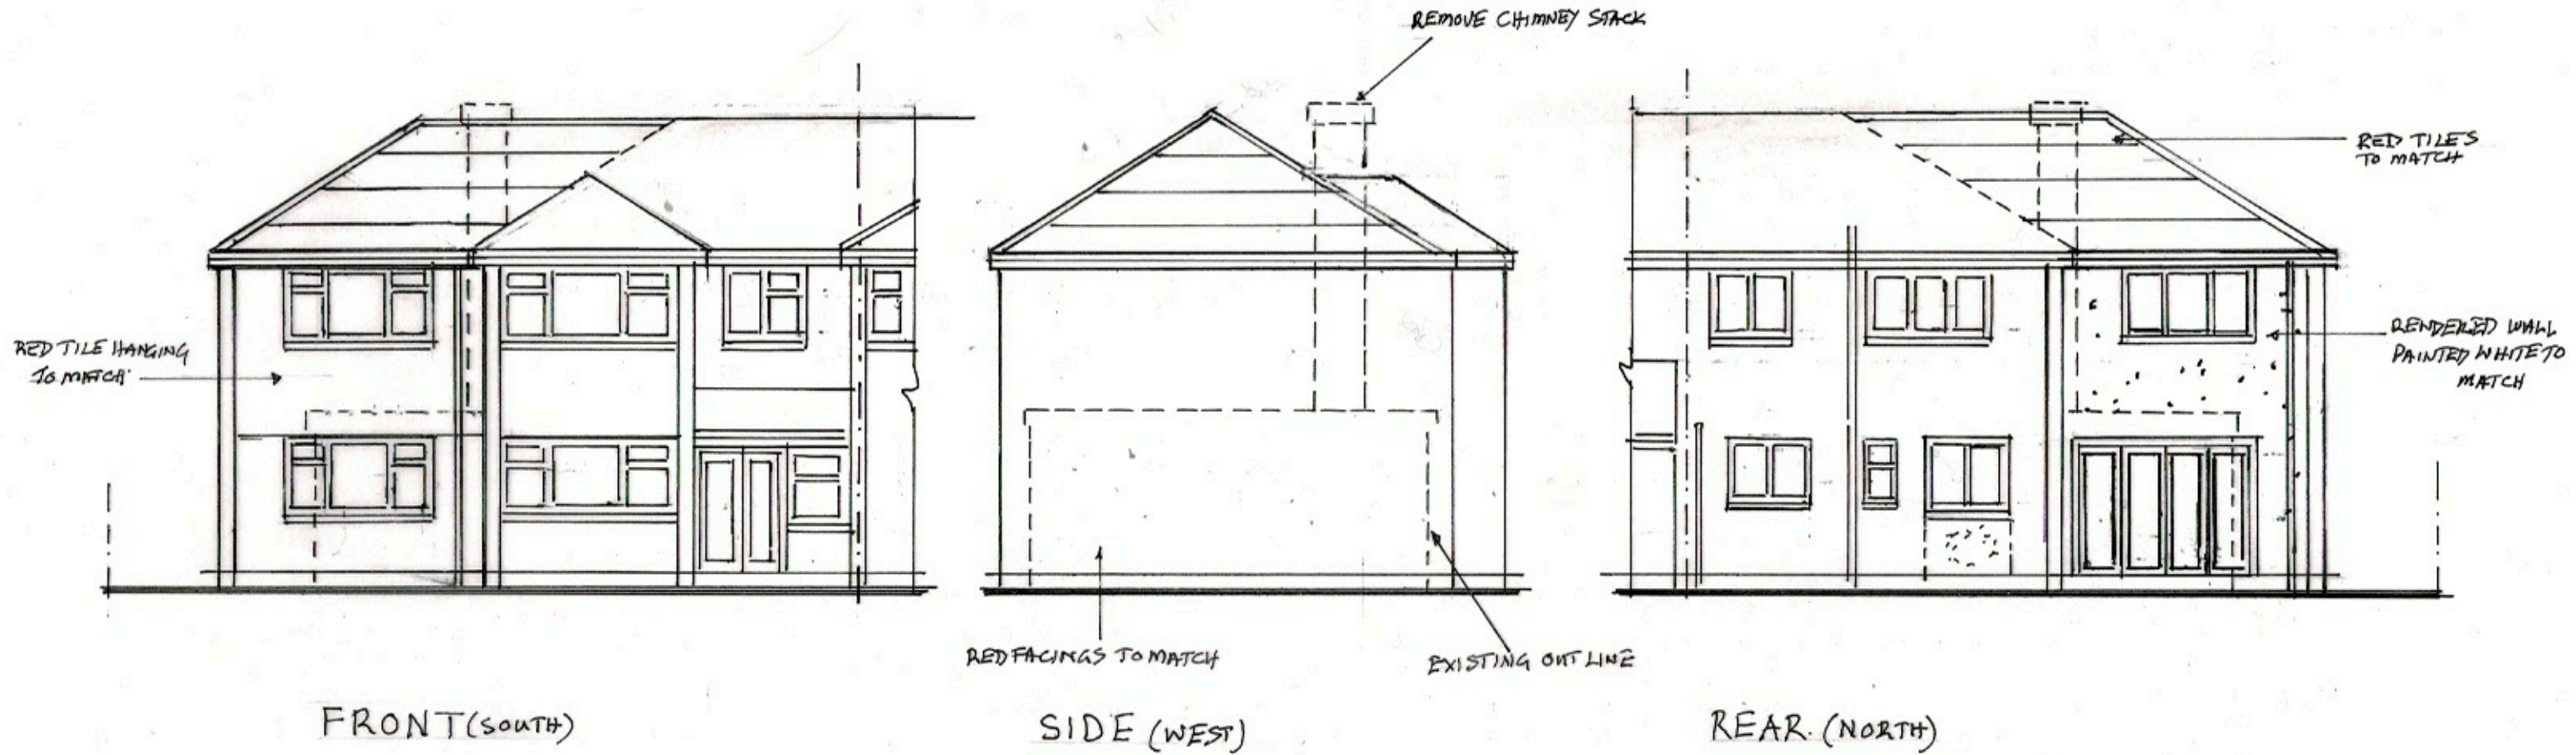

PROPOSED ELEVATIONS

SCALE 1:100 @ A3

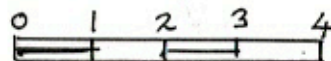

PROJECT: Two Storey Side Extension

DRAWING: Proposed Elevations
Scale: 1:100

ADDRESS: 61 Burnside
Waterlooville
Hants PO7 7QG

CLIENT: Glen and Marie-Claire Taylor
Tele: 07392322553