
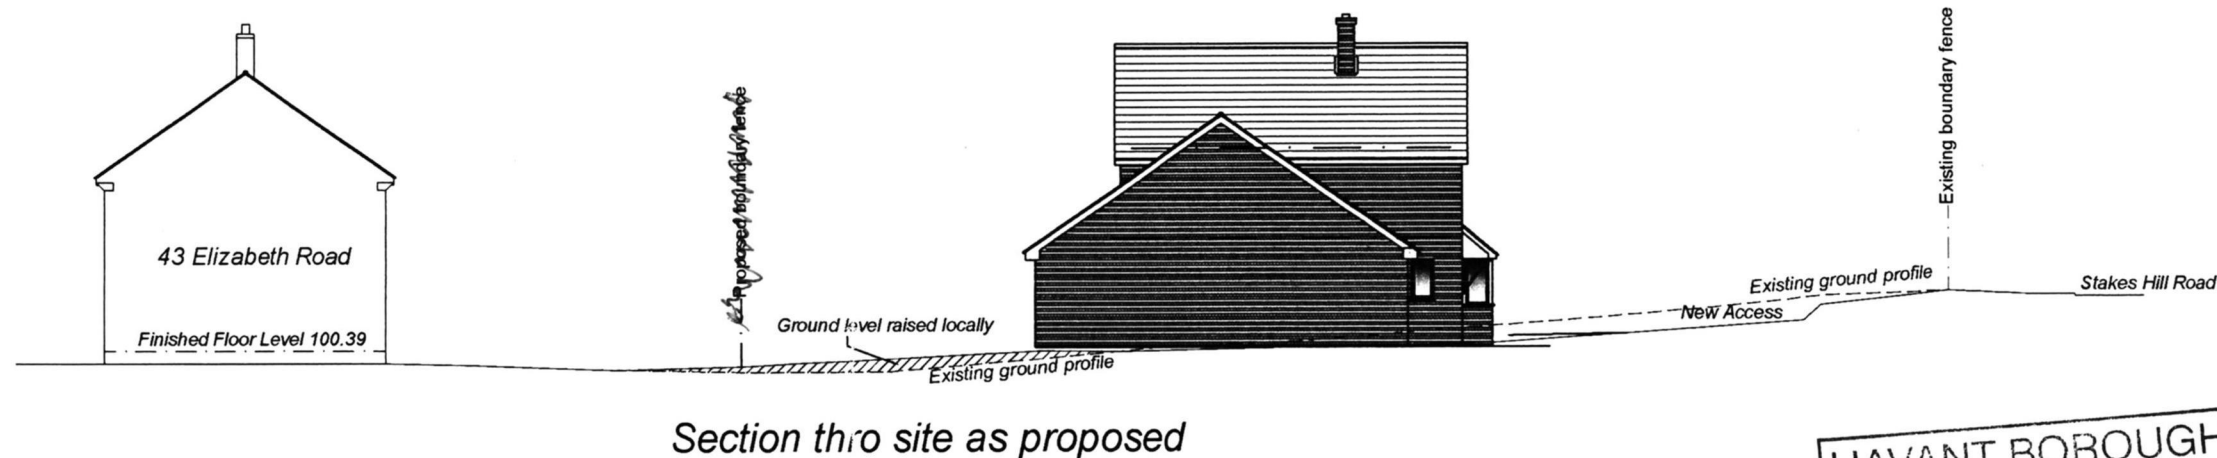
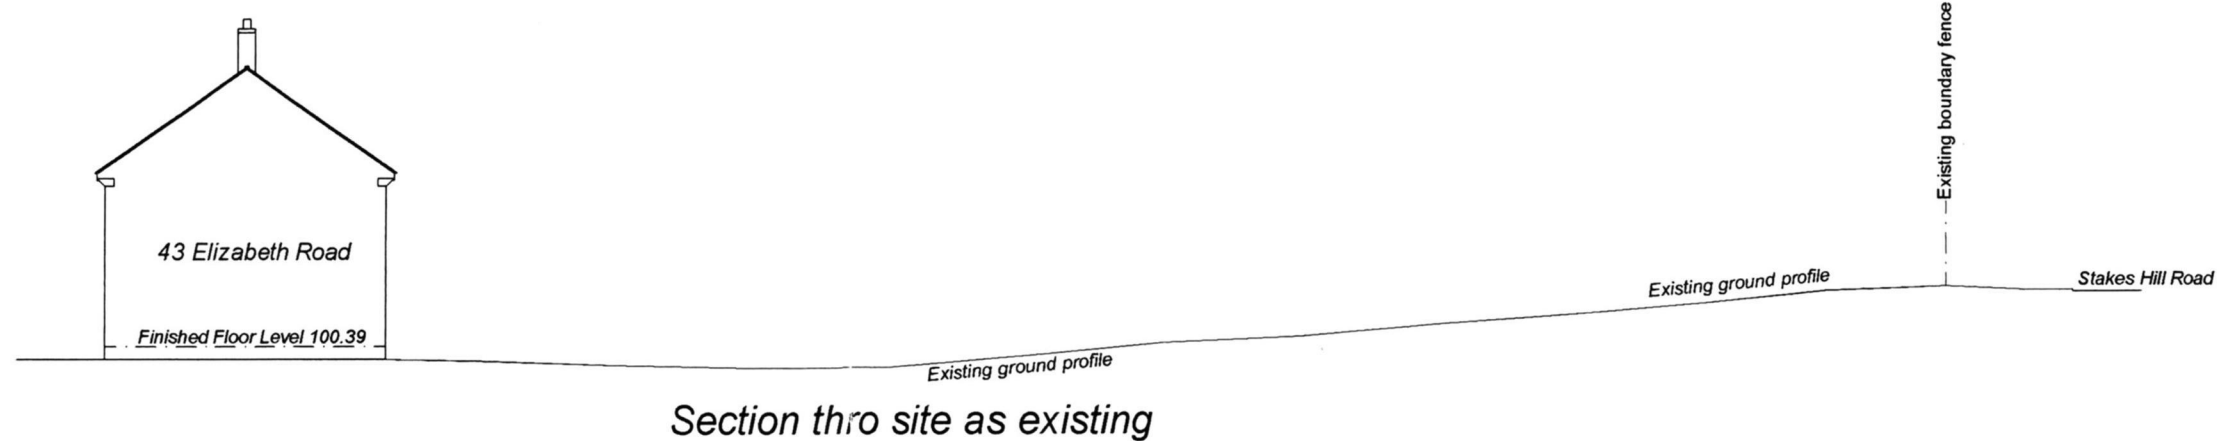


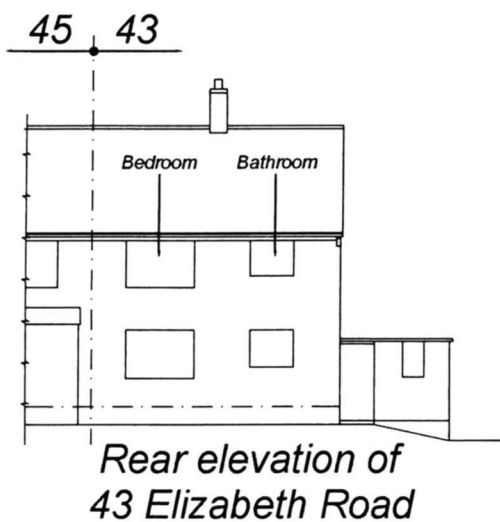

Architectural & Civil Engineering Design
143 Station Road, Liss, Hants. GU33 7AJ
Tel 01730 894988 Fax 01730 891165
e-mail: enquiries@acedesigns-ltd.co.uk
www.ace-designs.co.uk

Job Title
**Proposed New Dwelling rear of
43 Elizabeth Road, Waterlooville**

Drawing Title
Site Sections

Client
Mr J G Gill

Scale 1:200 @ A3	Date Mar 19	Designed GG
Drawn EV	Checked GG	Approved
Job No 190306	Drawing No 190306 / 16	Rev