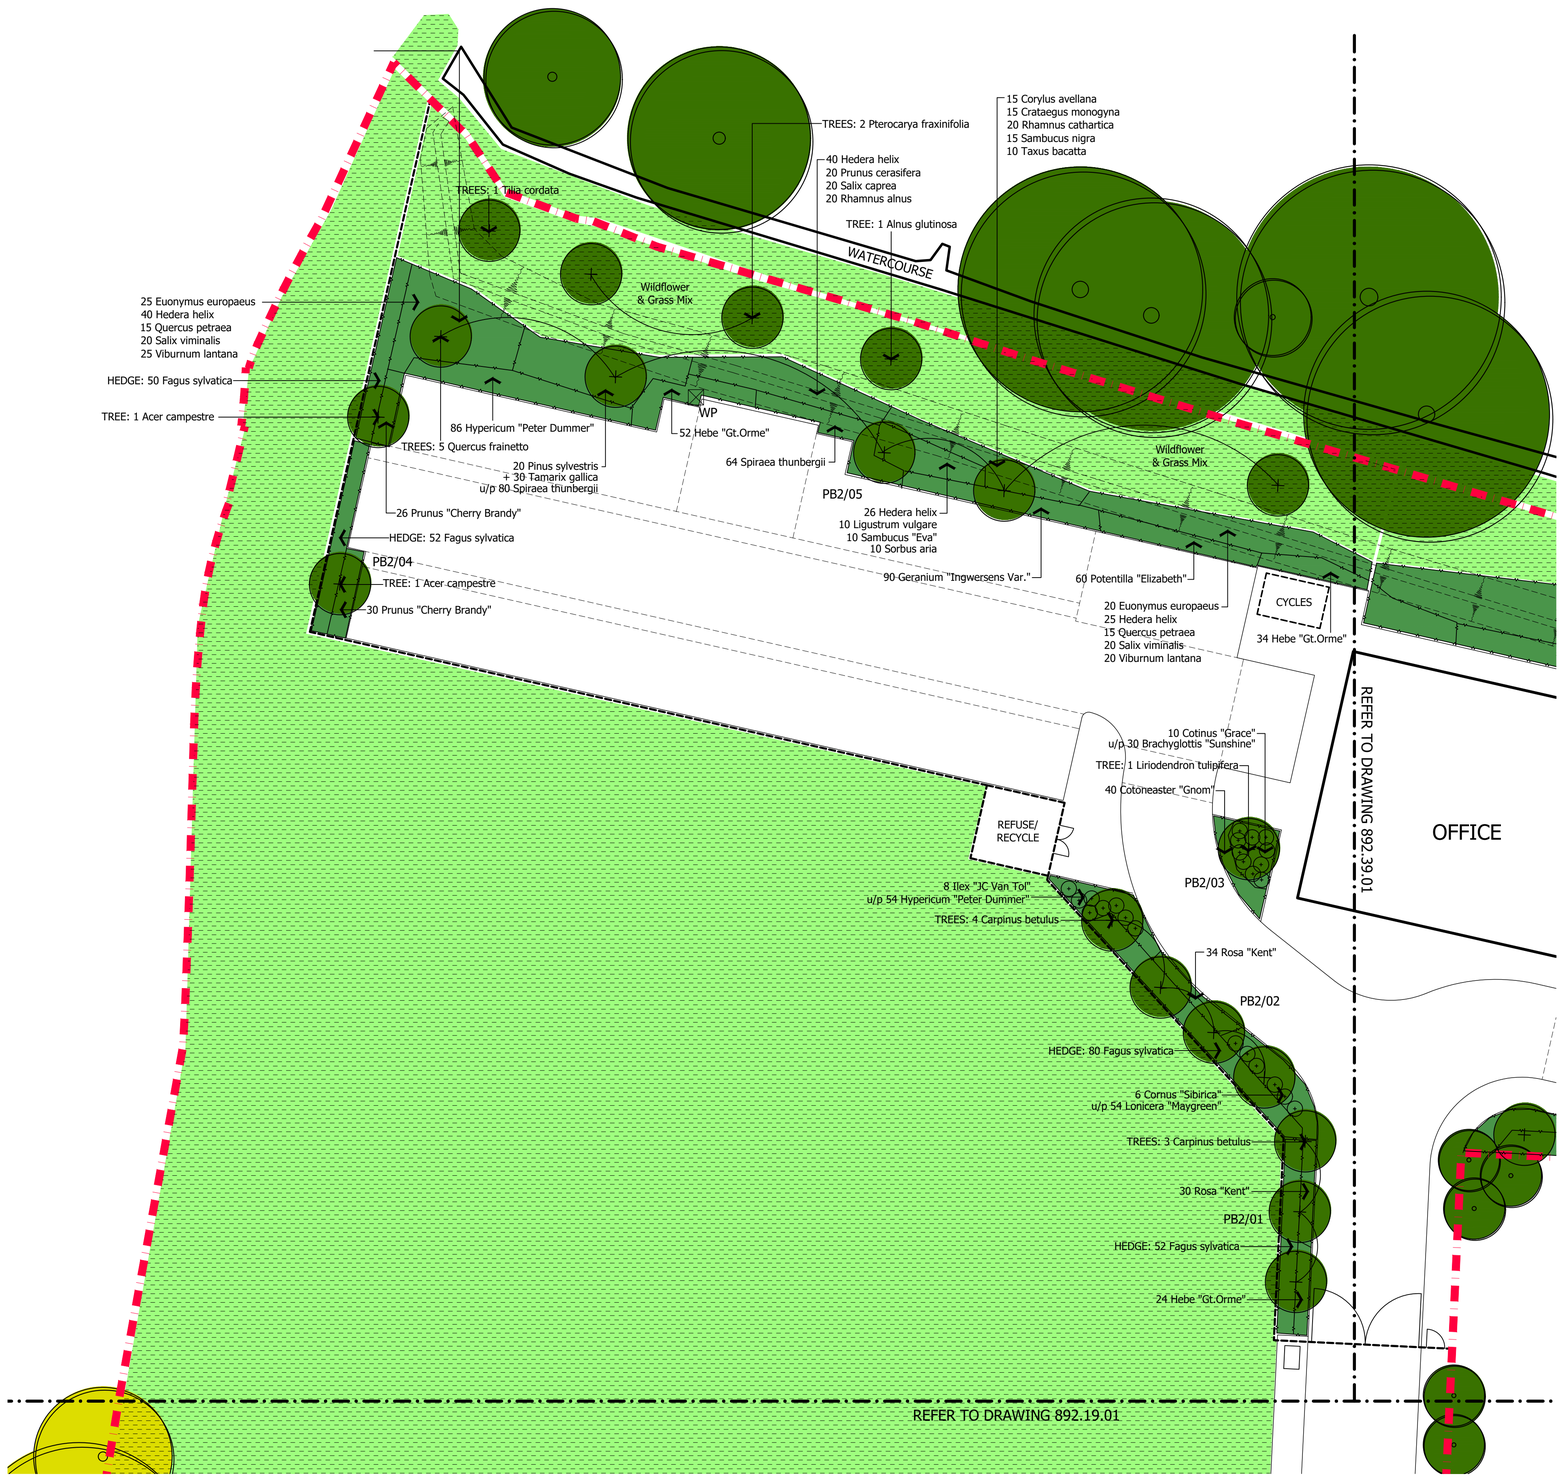

TPO GROUP TREE

EXISTING TREE

PROPOSED TREE

PLANT BED

GRASS AREA

WP WATERPOINT

NORTH

0 5 10 15 20
metres

REFER TO LANDSCAPE LAYOUT: 892.10.01
FOR PLANT SCHEDULES AND SPECIFICATIONS

SOLENT ROAD, HAVANT

PLANTING LAYOUT - WEST
Sheet 2 of 3

Scale	Date
1:200 @ A1	MARCH 2023
Drawing	Revision
892.29.01	

TALA TERRY ANDERSON LANDSCAPE ARCHITECTS
54 Kenilworth Avenue . Wimbledon . London SW19 7LW Tel: 020-8947 6859
info@terryanderson.co.uk