NOTES:

SUBJECT TO STATUTORY CONSENTS

SUBJECT TO SURVEY

BASED ON OS MAP REPRODUCED BY PERMISSION OF CONTROLLER OF HM STATIONARY OFFICE (c) CROWN COPYRIGHT

COPYRIGHT RESERVED

DO NOT USE ELECTRONIC VERSIONS OF THIS DRAWING TO DETERMINE DIMENSIONS UNLESS SPECIFICALLY AUTHORISED BY MICHAEL SPARKS ASSOCIATES

IF USING AN ELECTRONIC VERSION OF THIS DRAWING FIGURED DIMENSIONS TAKE PRECEDENCE AND NOTIFY MICHAEL SPARKS ASSOCIATES OF ANY DISCREPANCIES

N

0 25 50 100m

KEY:

OUTLINE PLANNING APPLICATION BOUNDARY

RESERVED MATTERS PLANNING APPLICATION BOUNDARY

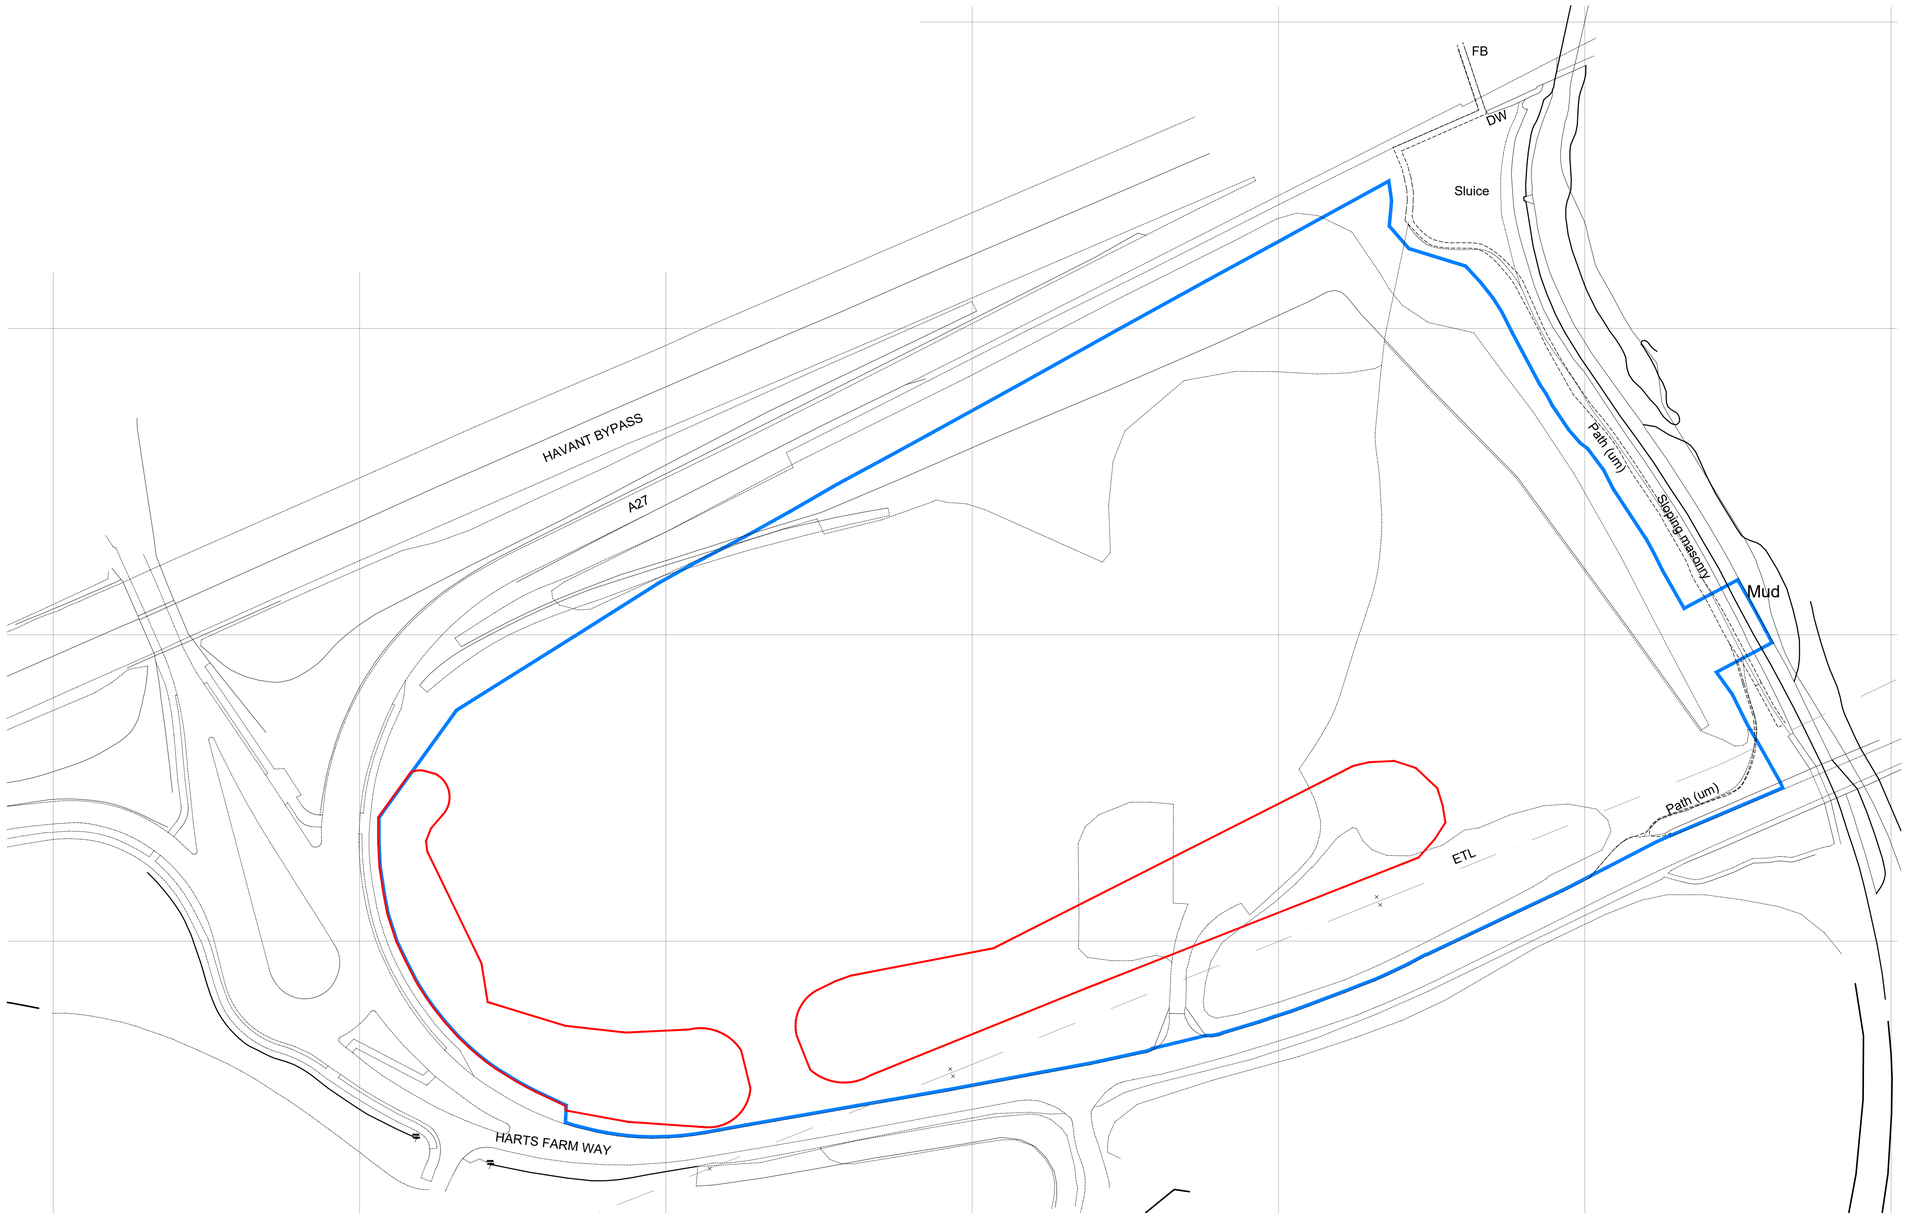

01
220

SITE LOCATION PLAN - LANDSCAPE BUNDS

1:1000

REV	DATE	NOTE	DRAW	CHCK
–	27/04/2023	First Issue	AH	AC

MICHAEL SPARKS ASSOCIATES

CHARTERED ARCHITECTS

11 PLATO PLACE
ST.DIONIS ROAD
LONDON SW6 4TU

TELEPHONE 020 7736 6162

www.msa-architects.co.uk

TITLE
HARTS FARM WAY, HAVANT

DRAWING
SITE LOCATION PLAN
for LANDSCAPE BUNDS

CLIENT

DATE	SCALE	DRAWN
APRIL 2023	1:1000 @ A1	AH
	STATUS	CHECKED
	PLANNING	AC

DRAWING NUMBER
31383 / PL / 220