
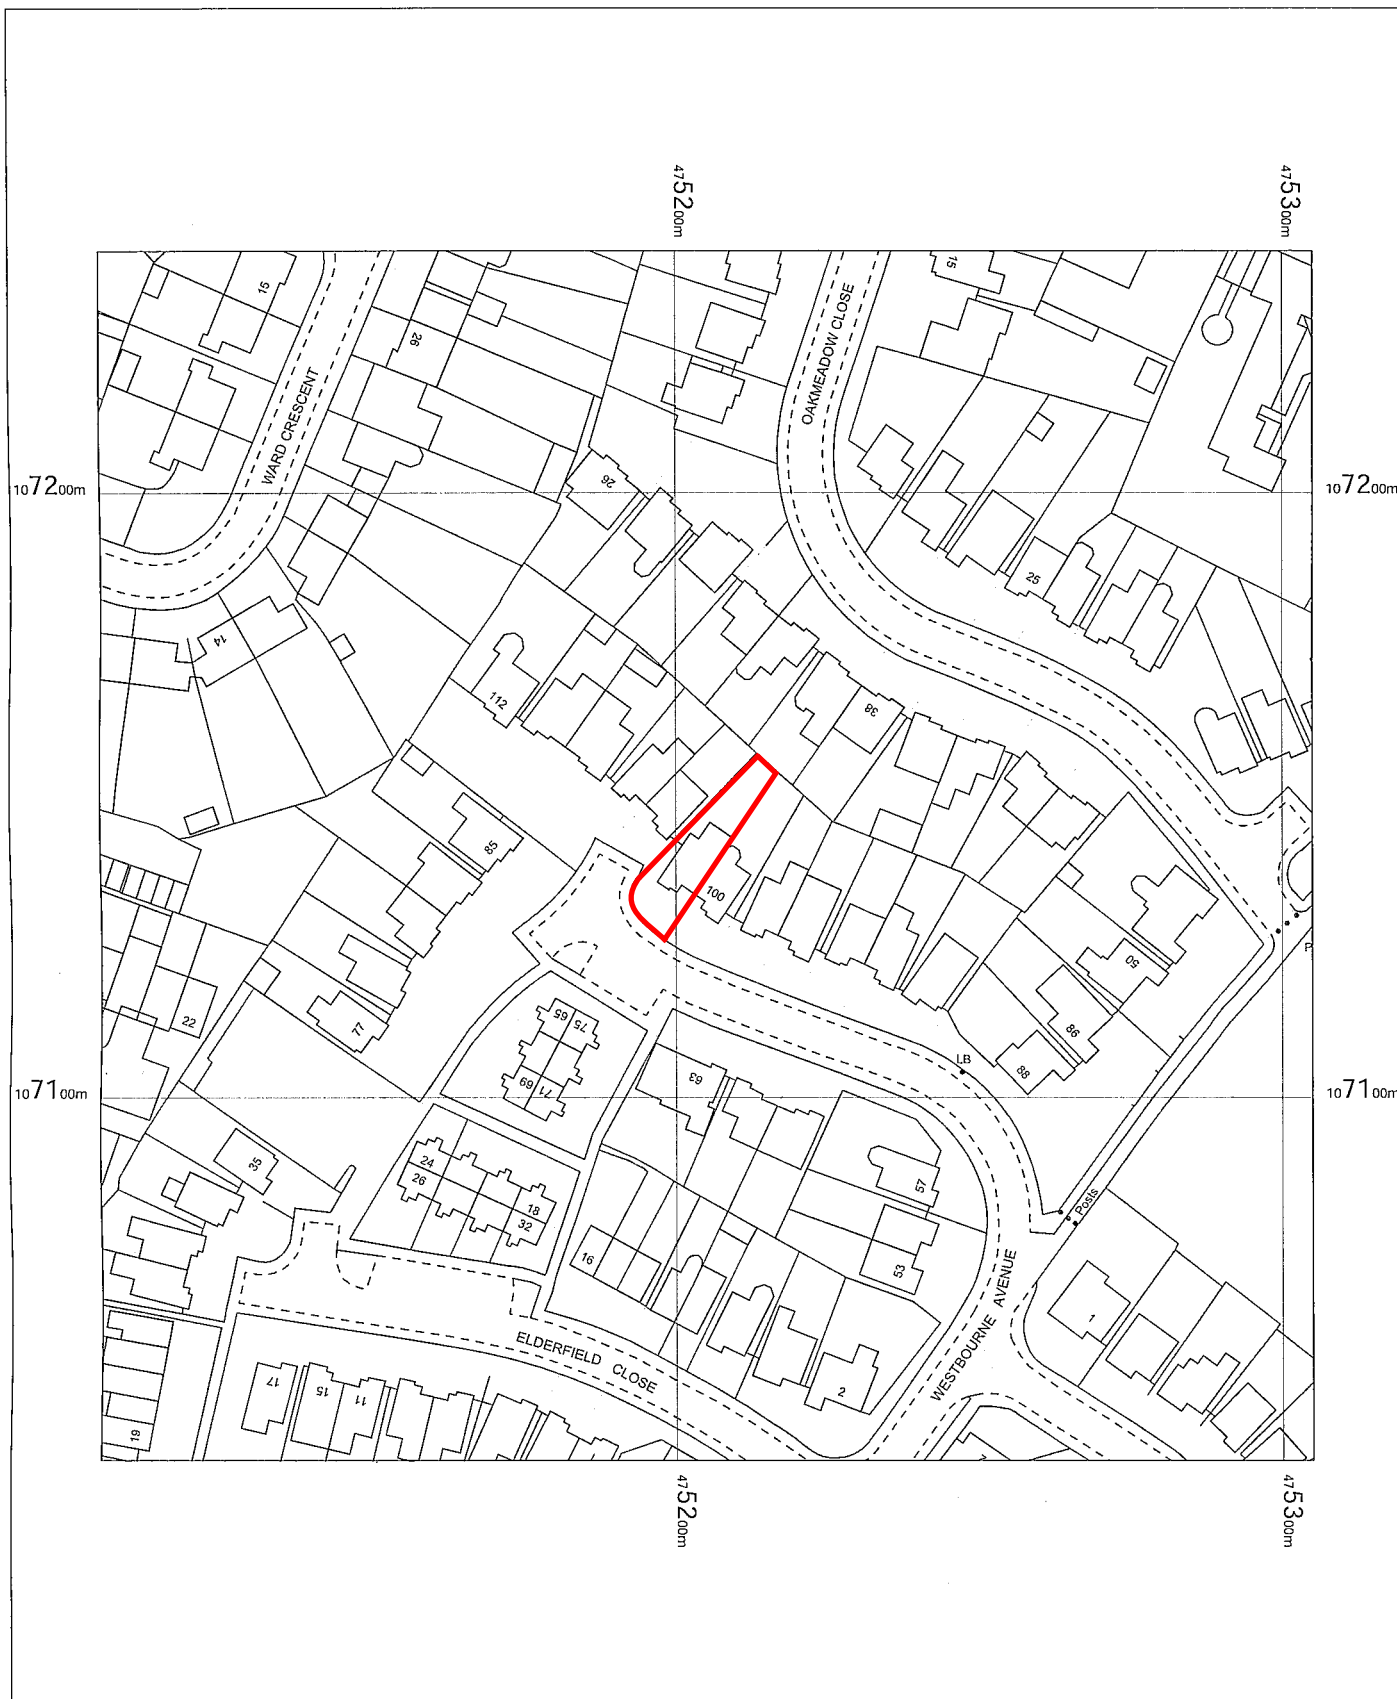


102 Westbourne Avenue,
Emsworth,
Hampshire
PO10 7QJ

OS MasterMap 1250/2500/10000 scale
Wednesday, May 3, 2023, ID: MPMBW-01101612
www.blackwellmapping.co.uk

1:1250 scale print at A4, Centre: 475205 E, 107140 N

©Crown Copyright Ordnance Survey. Licence no. 100041041

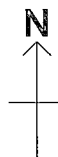

BLACKWELL'S
MAPPING SERVICES
PERSONAL & PROFESSIONAL MAPPING
www.blackwellmapping.co.uk

TEL: 0800 151 2612
maps@blackwell.co.uk