DRAWINGS TO BE READ IN CONJUNCTION WITH COGENT'S SPECIFICATION.

SEE ALSO M&E & STUCTURAL ENGINEERS DRAWINGS

KEY

STRIP OUT/ DEMOLITION

STRIP OUT/ DEMOLITION

CONTRACTOR TO CHECK SUITABILITY OF FITTINGS PRIOR TO PROCUREMENT.

STRUCTURAL ENGINEER TO ASSESS SITE PRIOR TO ANY DEMOLITION WORK TAKING PLACE.

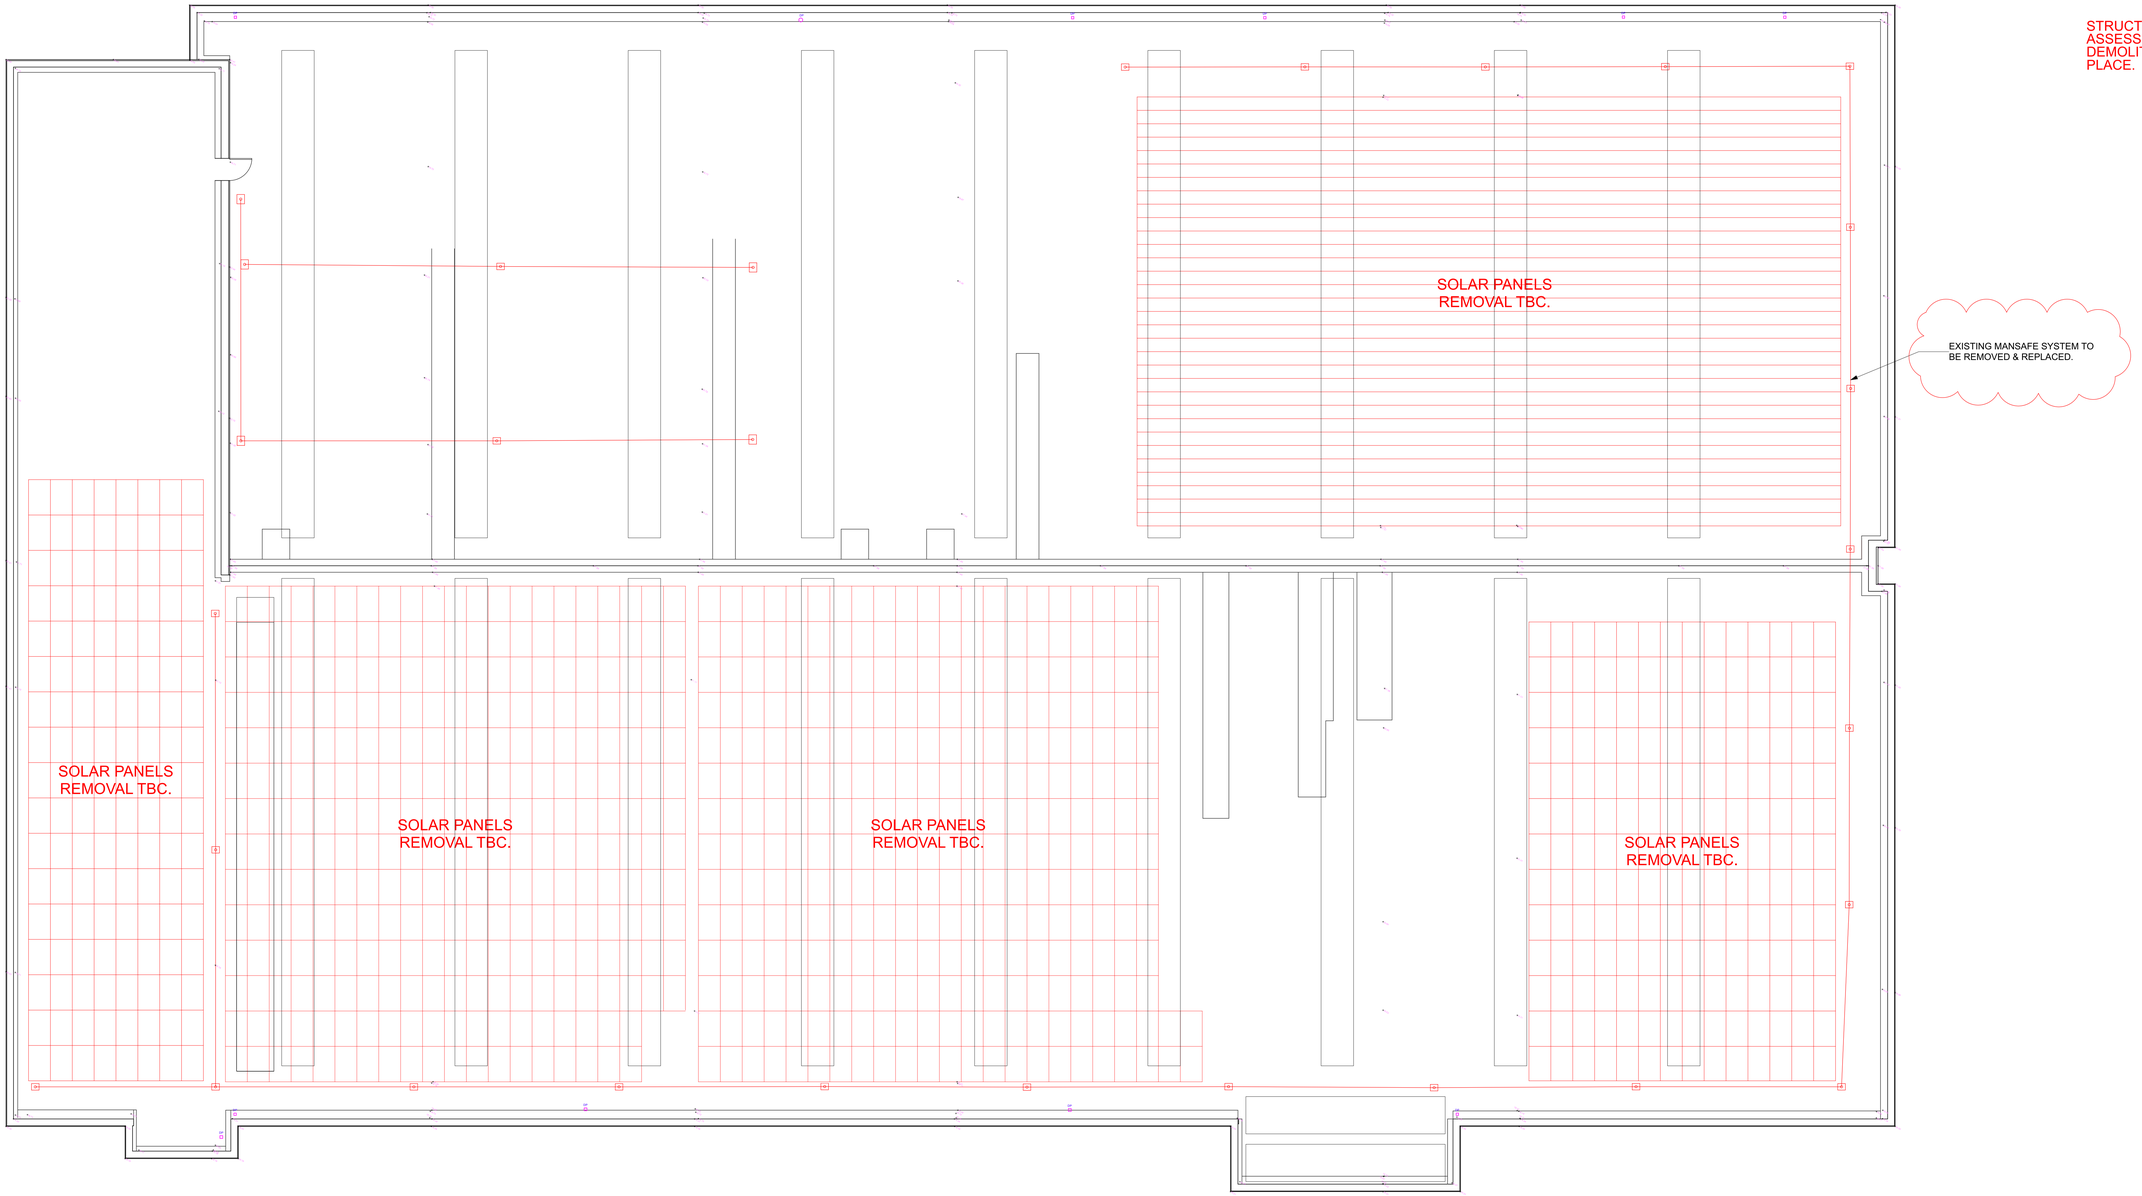

PLANNING

This drawing is Copyright © of Cogent Building Consultancy LLP.

Do not scale this drawing.
All dimensions to be checked on site.
Drawing to be read in conjunction with any specifications, schedules and Consultants drawings and details.

10M 8M 6M 4M 2M 0 10M 20M

1:100 @A0 SCALE BAR
1:200 @A2 SCALE BAR

CogentBC
68 - 65 Tabernacle Street
London EC2A 4BD
+44 (0) 20 3890 2890
www.cogentbc.co.uk

Project Name	Scale	Drawn	Checked	Date
Brambles House, Waterlooville, Portsmouth	1:200 @ A2 1:100 @ A0	SC	GL	23.06.23
Client Columbia Threadneedle, CT UK Property Authorised Investment Fund				Status REV F
Drawing Title ROOF LEVEL EXISTING & DEMOLITION PLAN				Drawing No. 109