



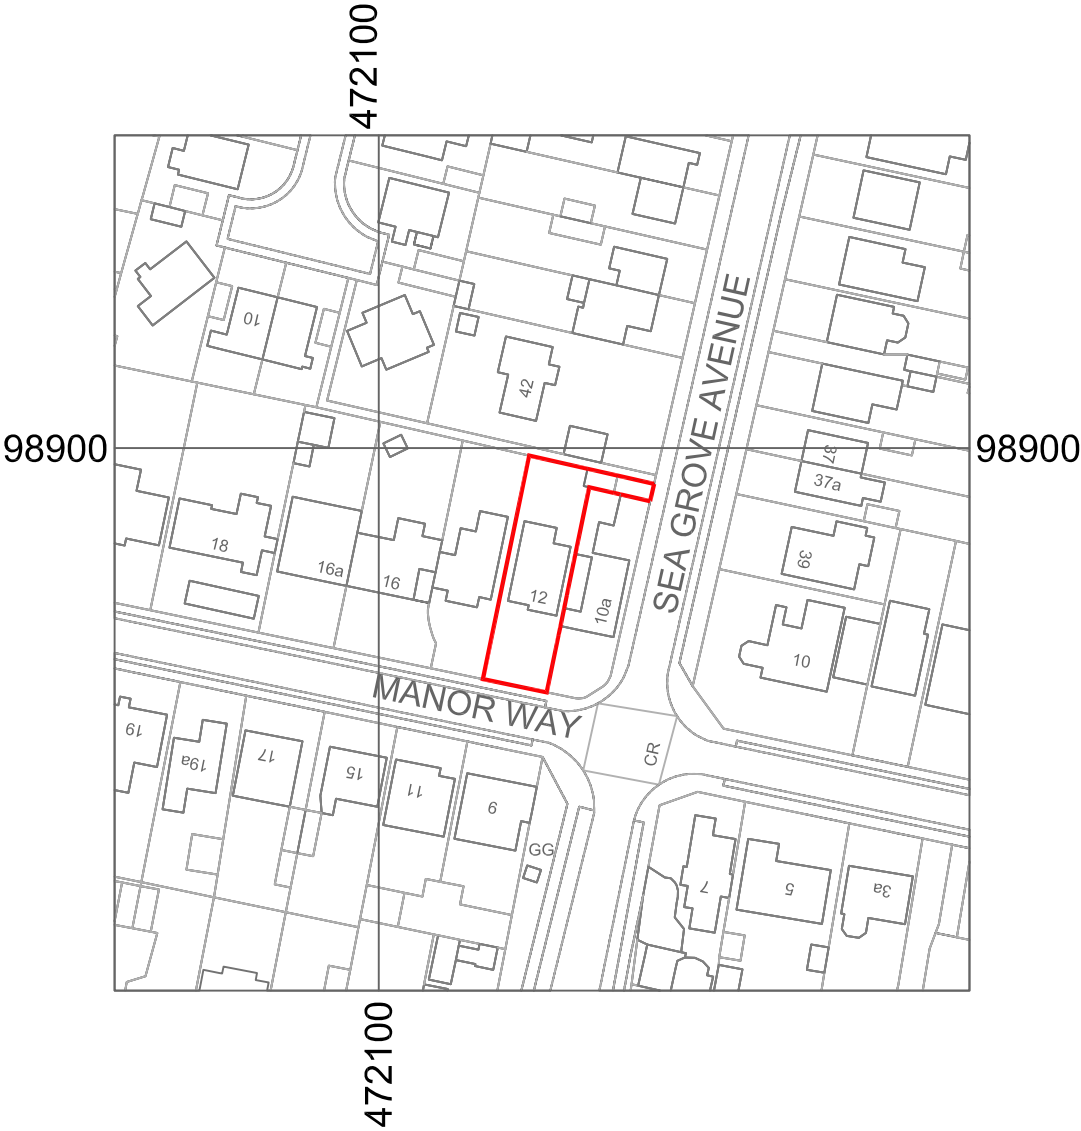

© Crown Copyright and database rights 2023 OS 100047474.

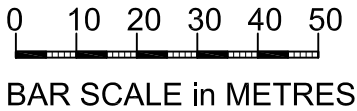

Studio1, The Hub
3 Drove Road
Newhaven
East Sussex
BN9 0AD

free phone number 0808 1699964
e: support@staac.co.uk

NOTES:

This drawing is to be read in conjunction with
all relevant Architects and Engineers drawings
Only figured dimensions are to be used for
construction
All dimensions are to be verified on site prior to
work commencing

No.	Description	Date
Client: Richard and Mandy Gentle		
Address: 12 Manor Way, Hayling Island PO11 9JH		
Project: Proposed Extension and Loft Alterations		
Drawing Site Location Plan title:		
Project No		22115
Date		07-06-23
Drawn by		IA
Drawing No		SLP01
Scale1:1250@A3		