



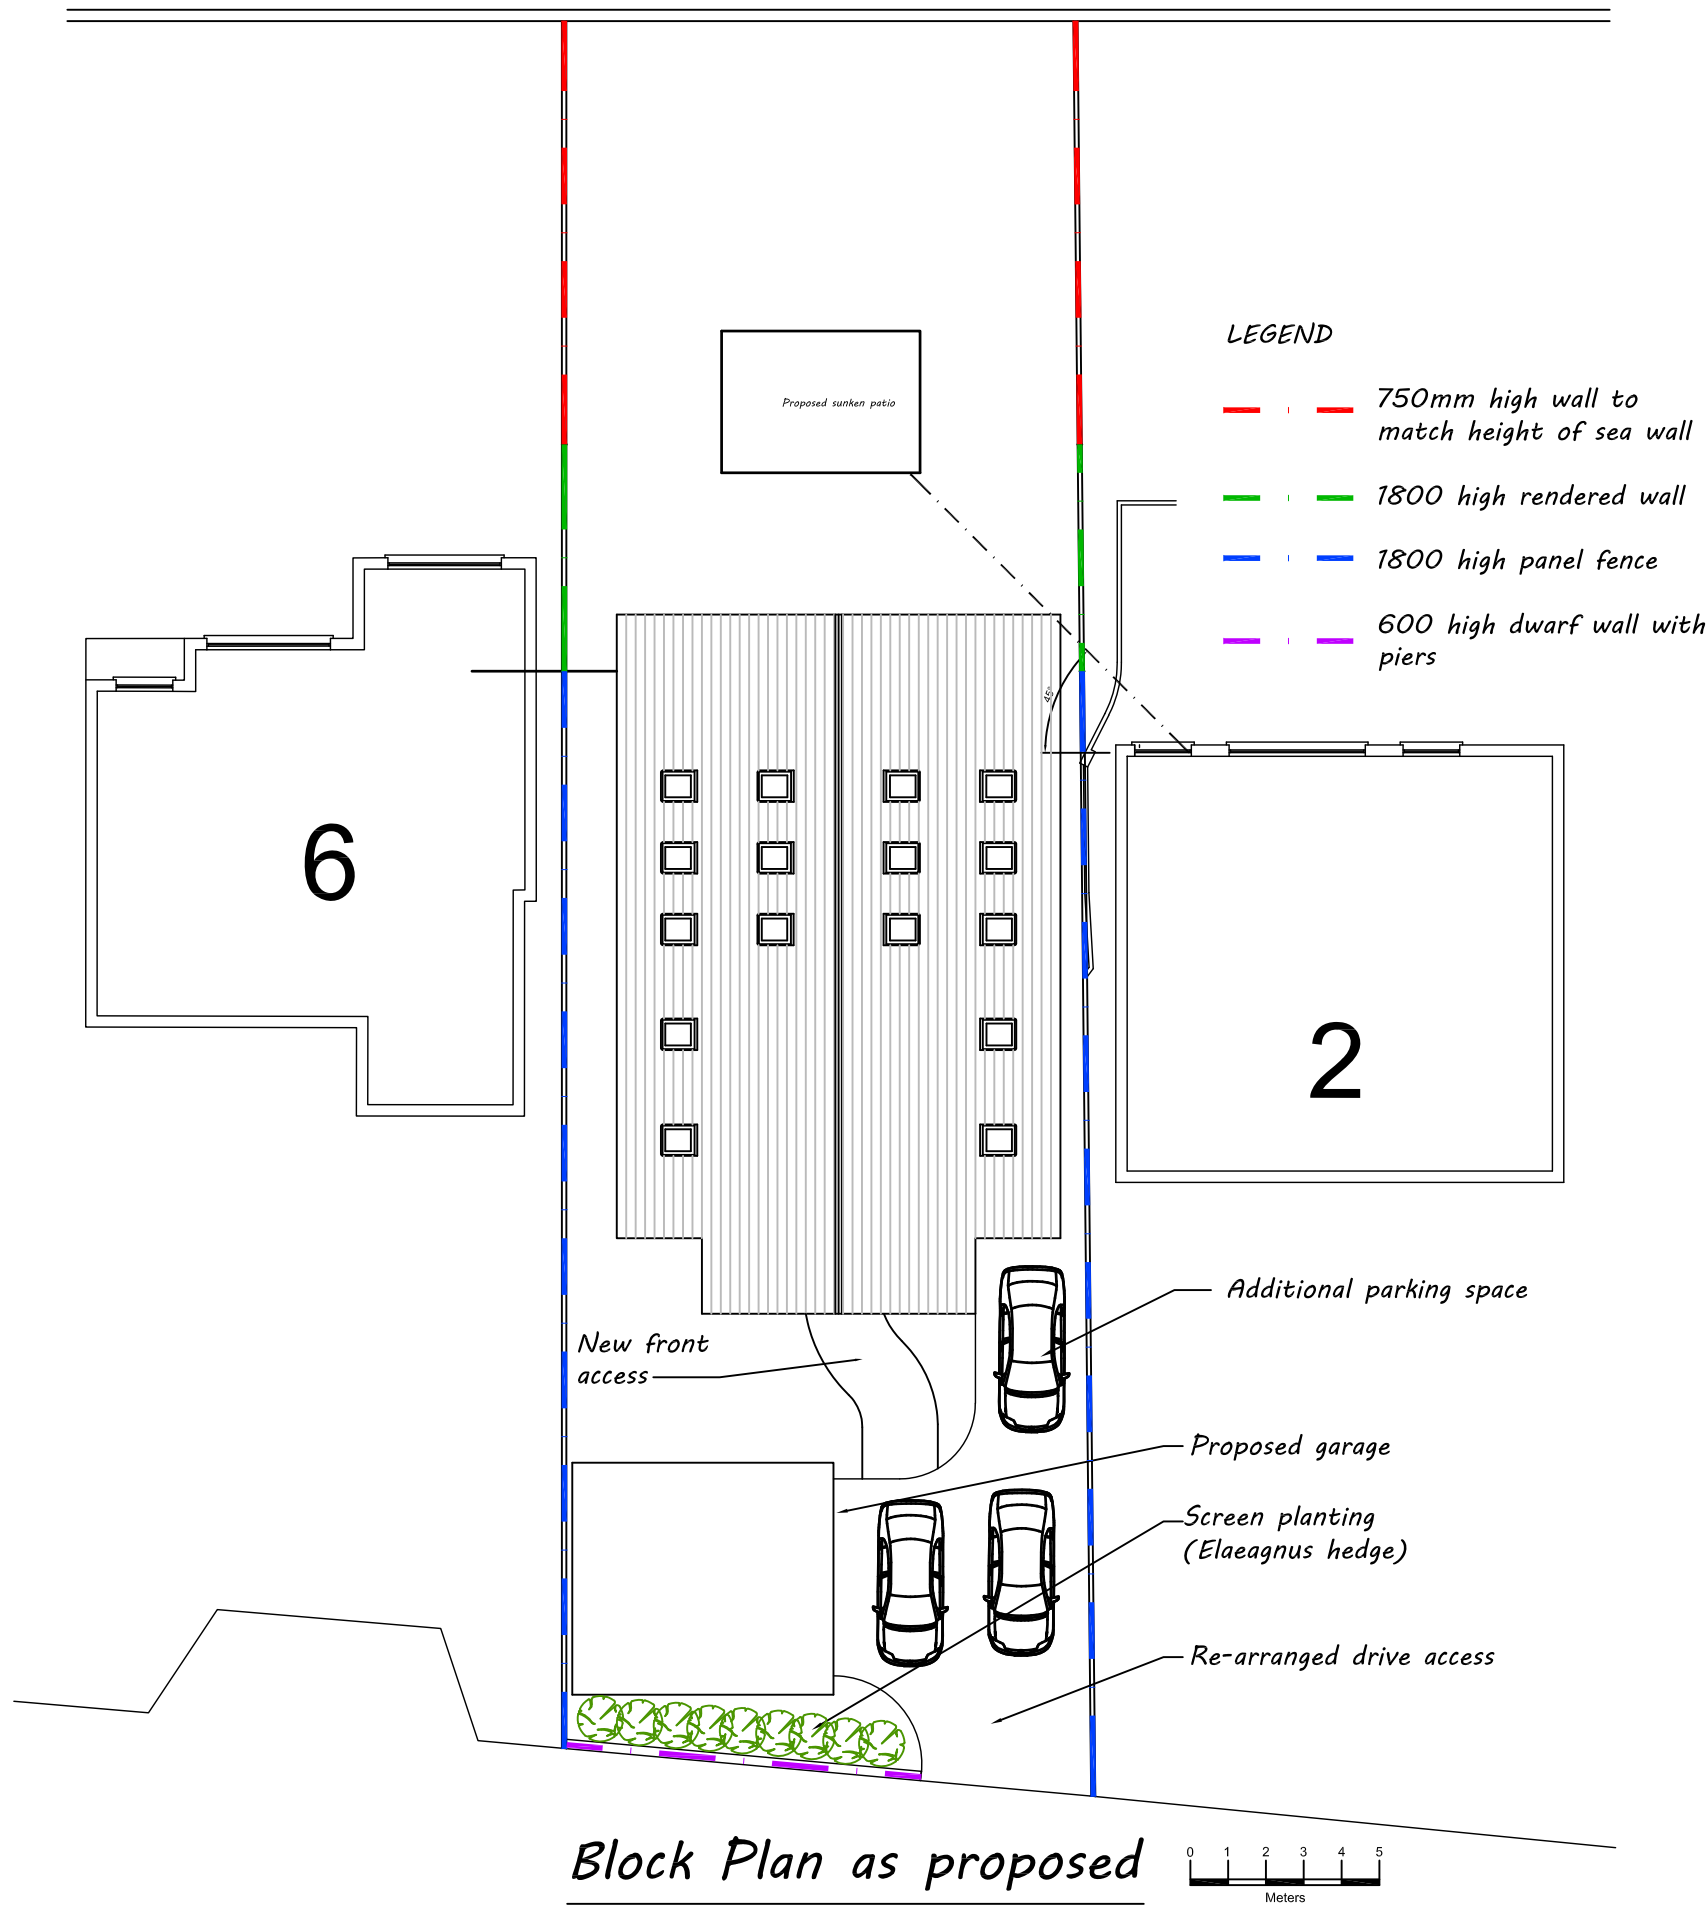

Architectural & Civil Engineering Design 143 Station Road, Liss, Hants. GU33 7AJ
Tel 01730 894988 Fax 01730 890185 e-mail:enquiries@acedesigns-ltd.co.uk

Rev Amendments

Date

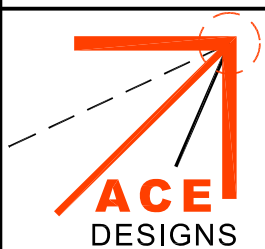

Job Title
Proposed replacement dwelling at
4 Bembridge Drive, Hayling Island

Drawing Title
Block Plan as proposed

Client
Mr and Mrs Adam Madgwick

Scale
1:100 @ A3

Drawn
EV

Job No
190103

Date
Mar 21

Checked
GG

Drawing No
190103 / 521

Designed
GG

Approved

Rev