



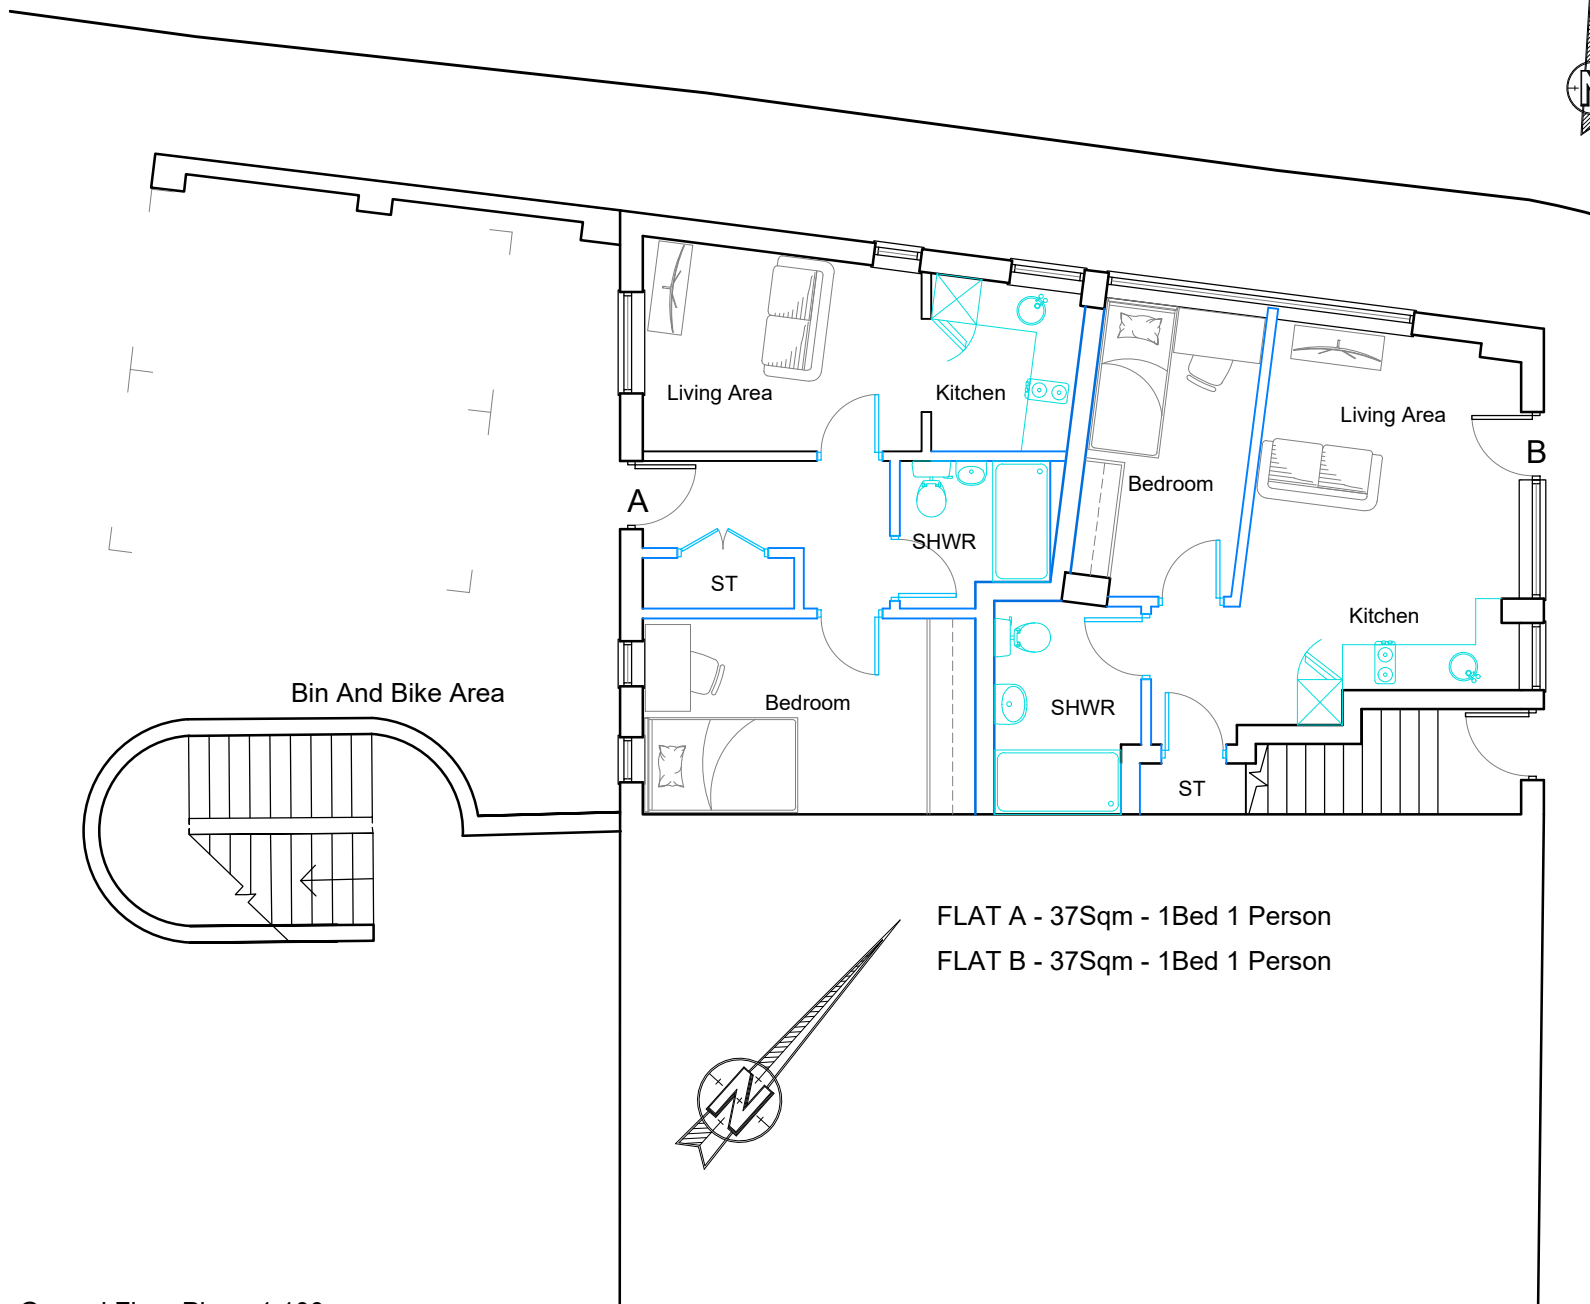

Ground Floor Plan - 1:100

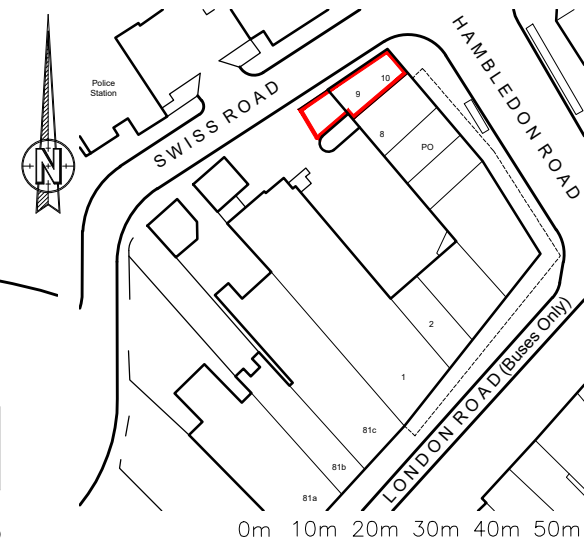

K.A.D. Licensed O.S. No. 100047482
LOCATION PLAN @1:1250

Rev	Revision	By	Date

K.A.D. Ltd.
First Floor Unit 7
The Quarterdeck
Port Solent
PO6 4TP
T: 01489 660194
E: admin@k-a-d.co.uk
W: www.k-a-d.co.uk

Client

JOSHUA ROSENBAUM

Project

UNIT 9 CLOCK HOUSE,
WATERLOOVILLE,
PO7 7EL

Drawing

PROPOSED FLOOR PLAN

Scale

1:100@A4

Date

JULY 2023

Project no.	Sequential	Bldg/Floor	Detail	Rev
KAD	01	A	PP	.