

Notes

rev	description	date	by
A	Preliminary for comments	09.10.22	LR
B	Building regulations	20.10.22	LIR
C	Lobby added, Plans revised	10.11.22	LR
D	Clients revised scheme	12.02.23	LR
E	Clients dims added	17.02.23	LR
F	Address title amended	01.03.23	LR

Project : Alterations & Improvements to :
17 St. Benedict Road, Hayling Island.
Hampshire. PO11 9FN



Client: Mr & Mrs Jose

Title : Proposed Floor plans

Drawing : Y9025_A1204 / Rev F

1. Proposed floor plans Scale 1 - 100 @A3
Architectural Planning Ltd.

Building Surveyors, Designers & Project managers.
1a Nutbourne Road, Sandy Point, Hayling Island, Hants . PO11 9RT .
Telephone : 02392 463994, mobile : 07795 633100

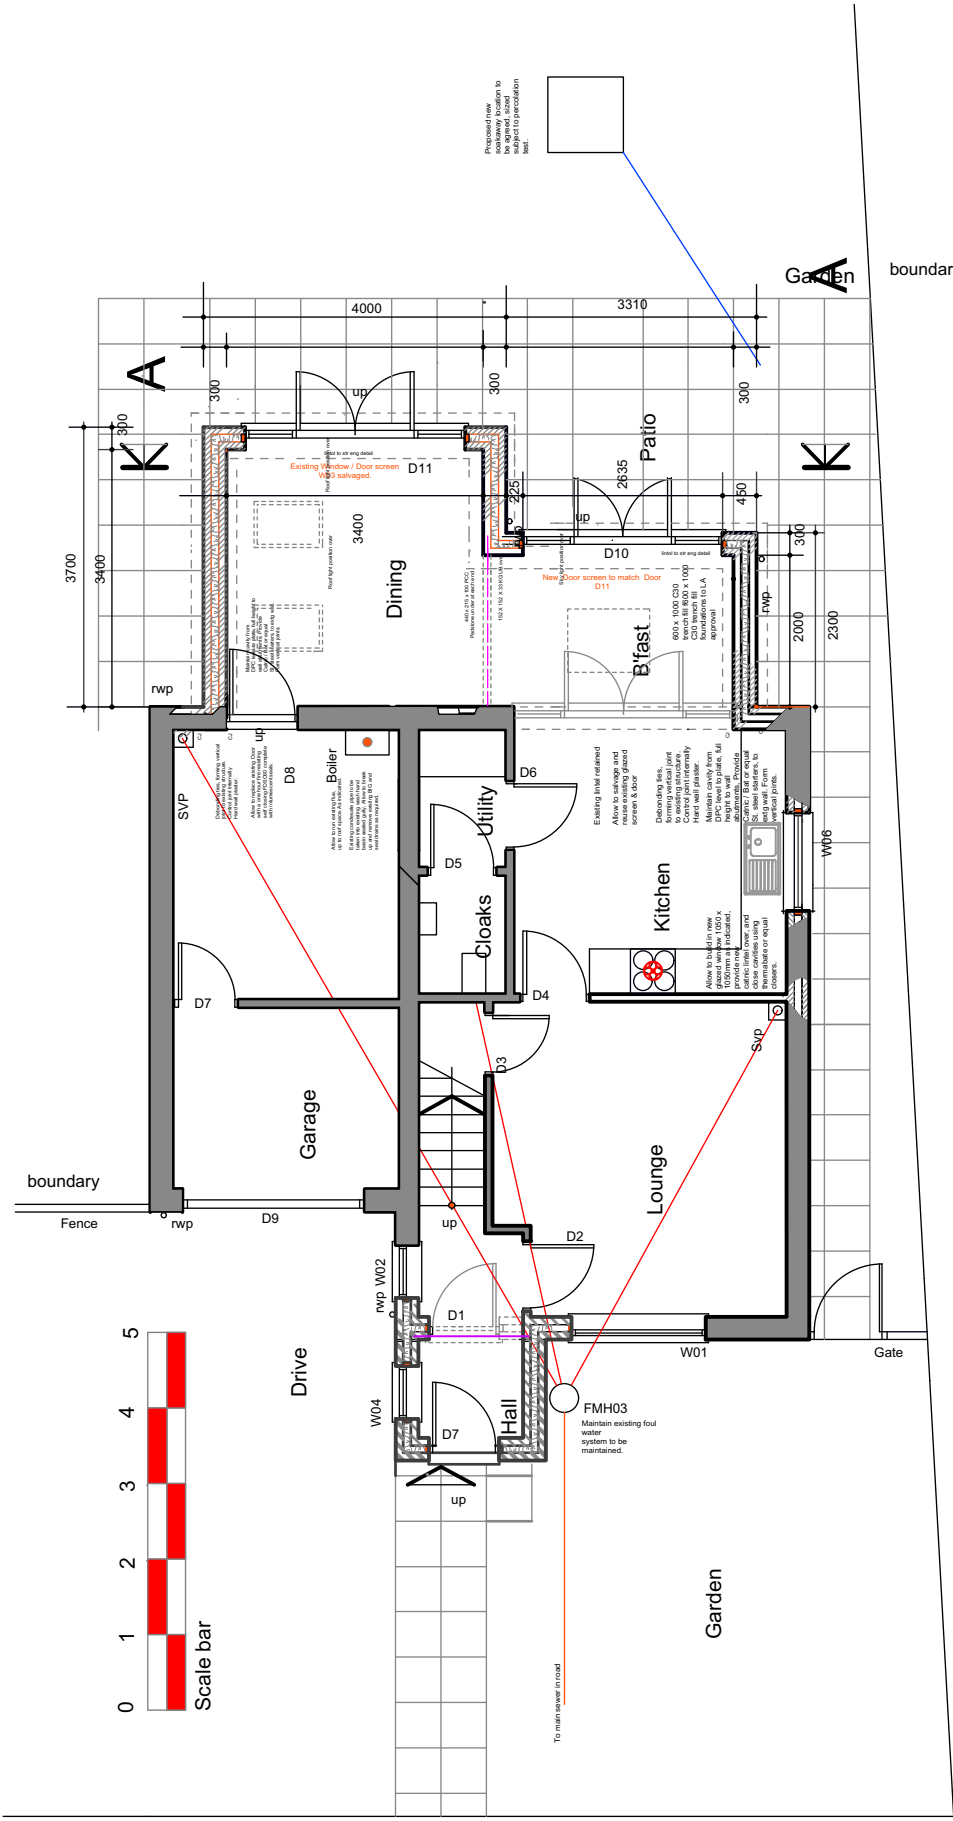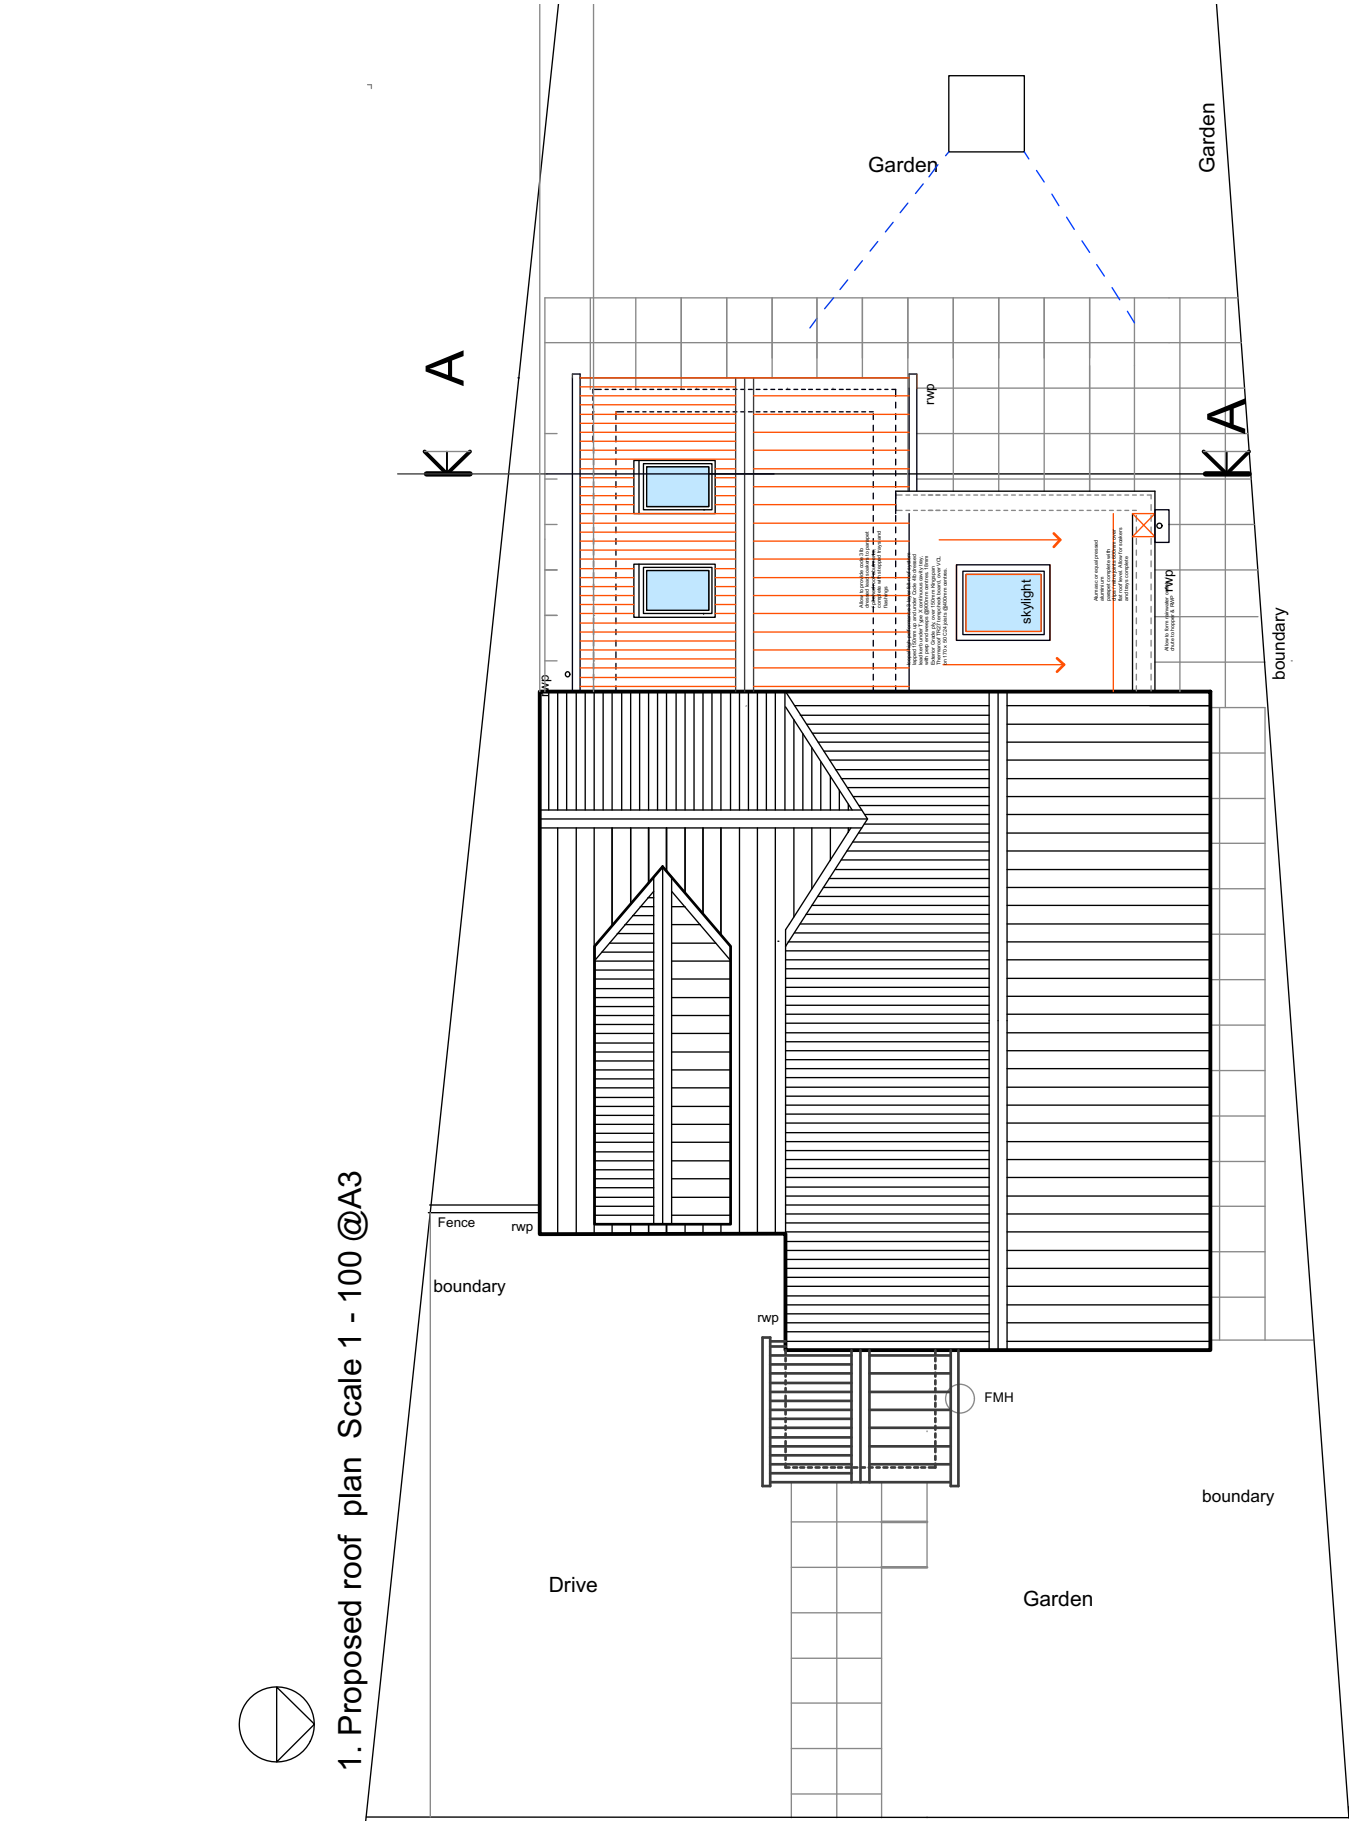

Building regulations