


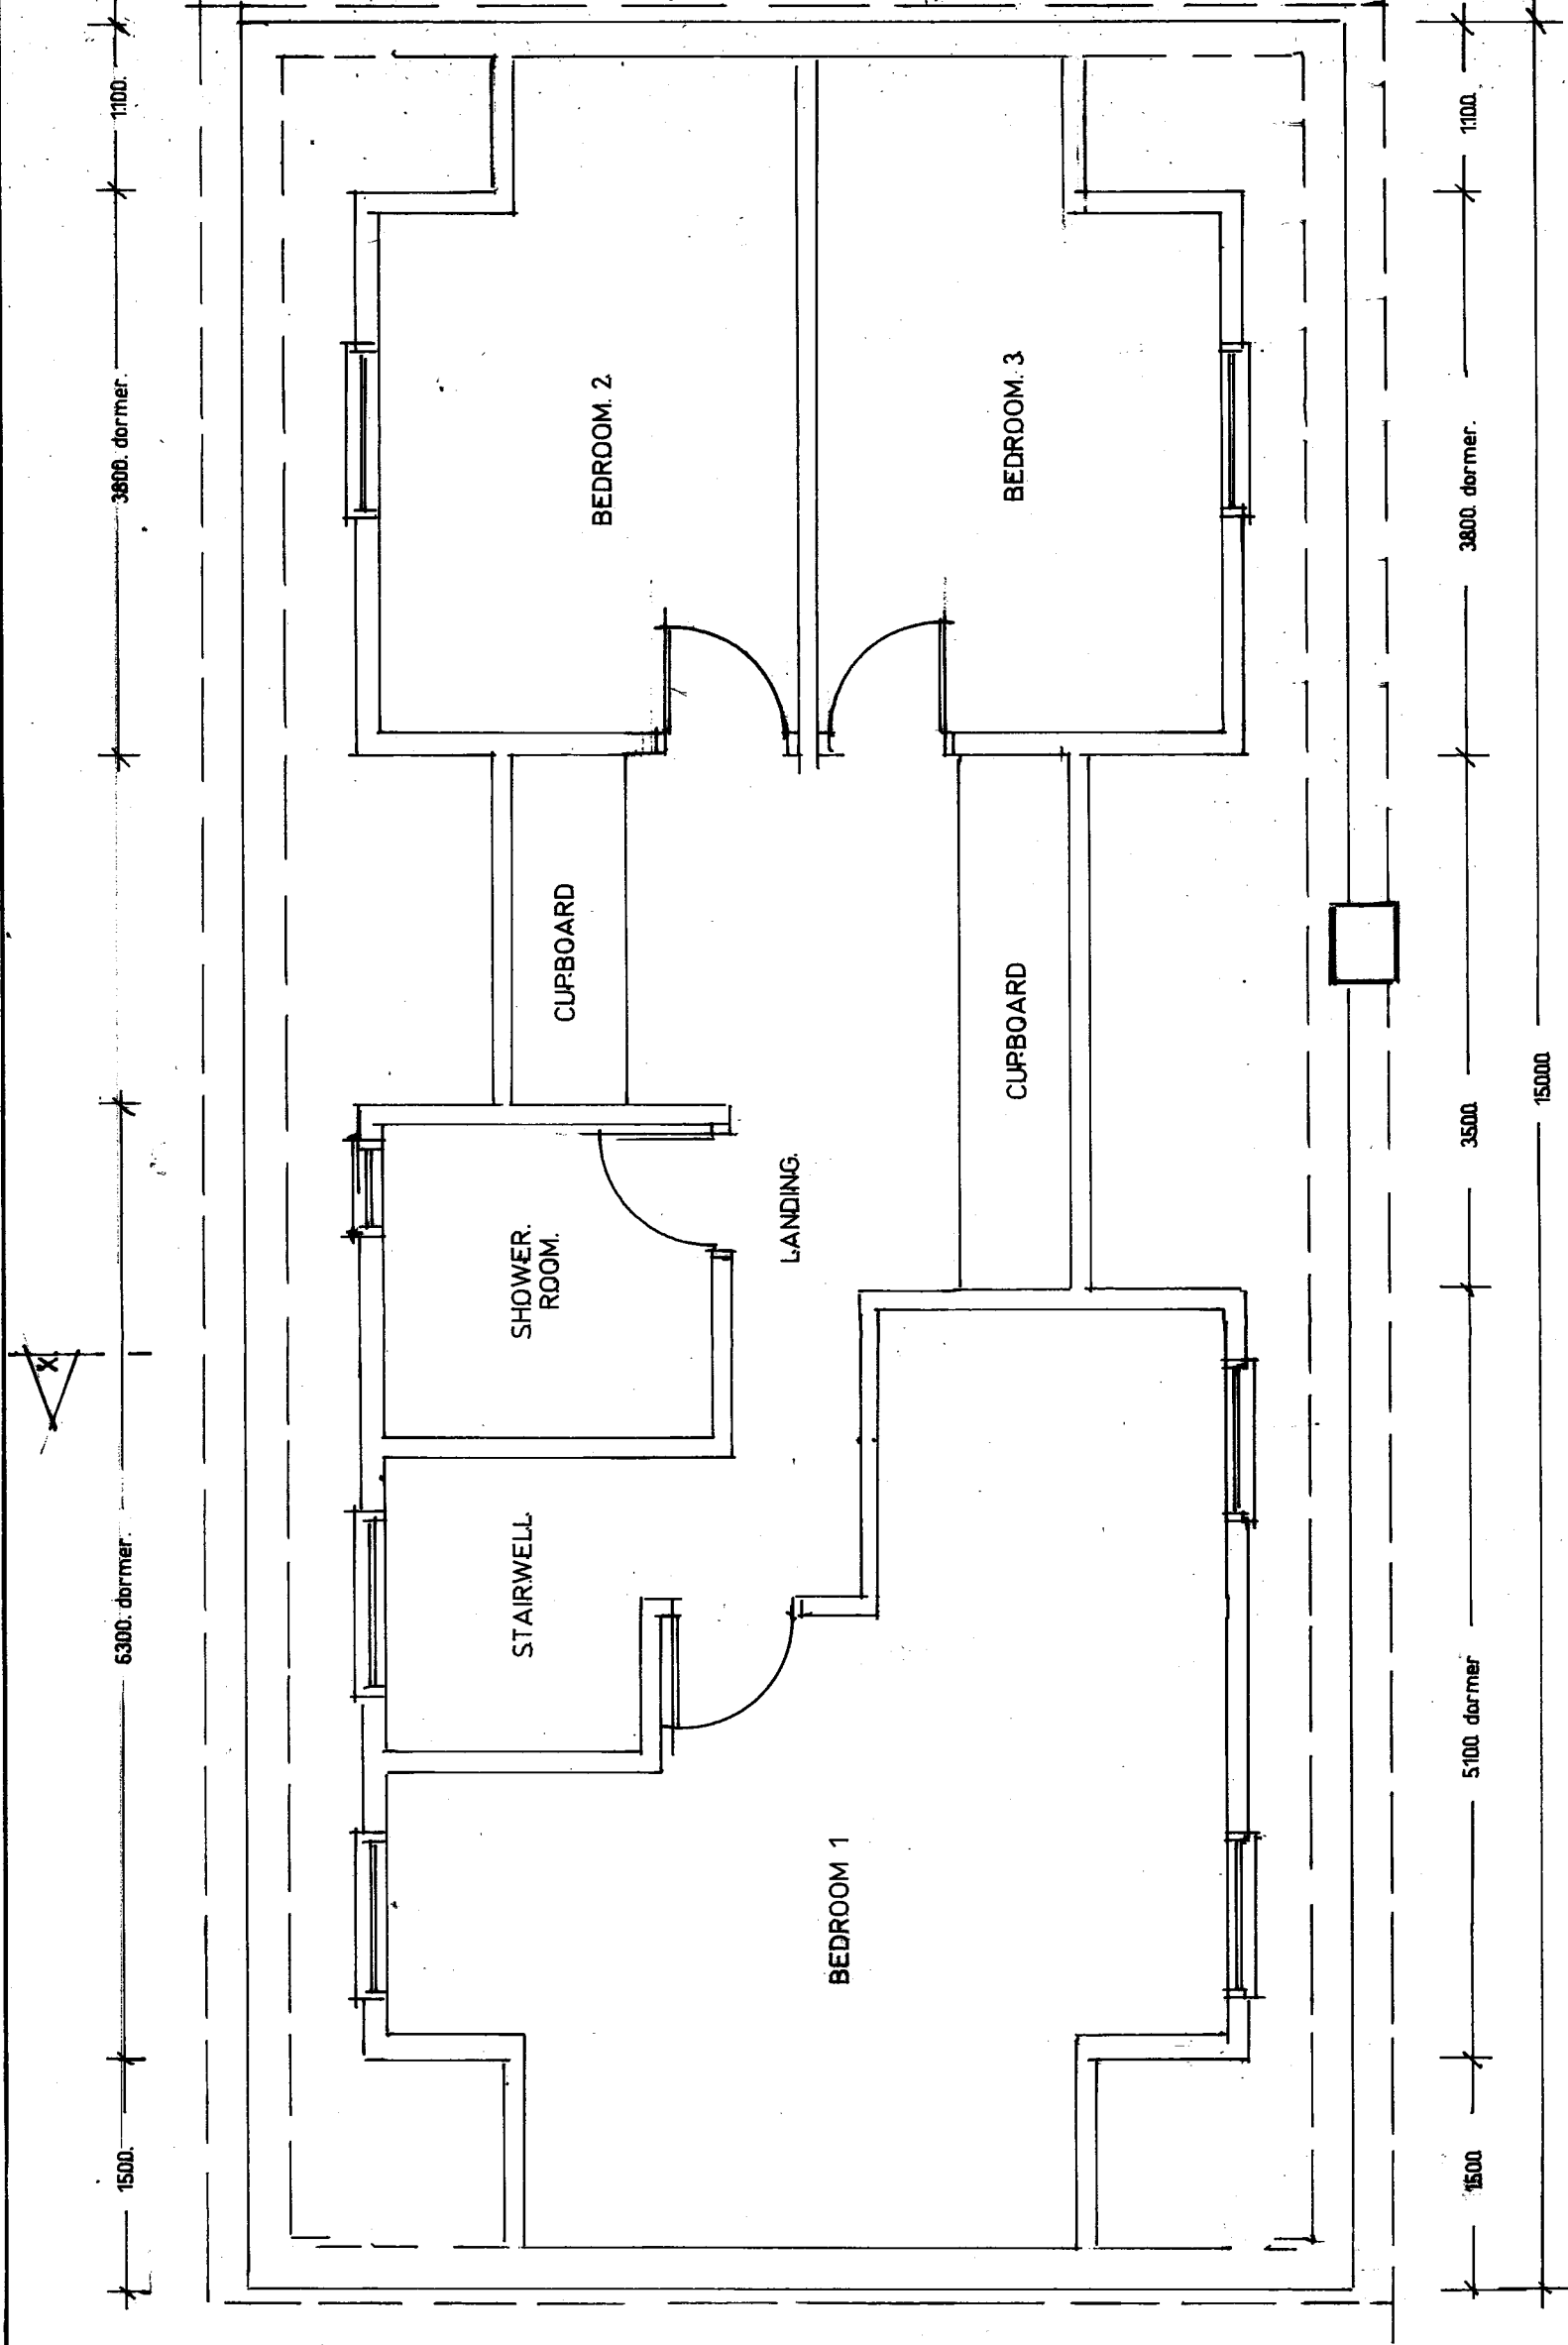

Proposed First Floor Layout.

Bar scale 1:50 @ A3



Proposed rooms in roof at 109 Haslar Crescent, Waterlooville, Hants. PO7 6DP			
Mr Warren Stanley			
Scale	1:50	Date	July 2023
A3 Drawing Number	3		
Revision	A B C D E F		