

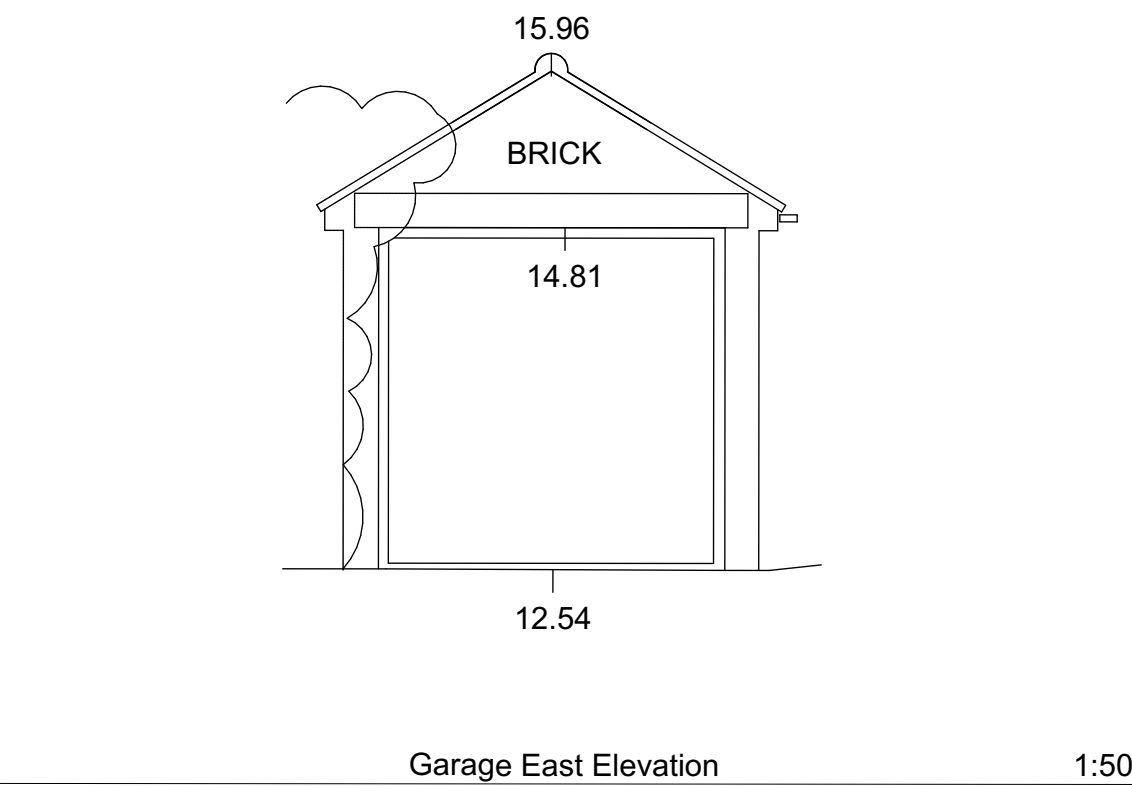
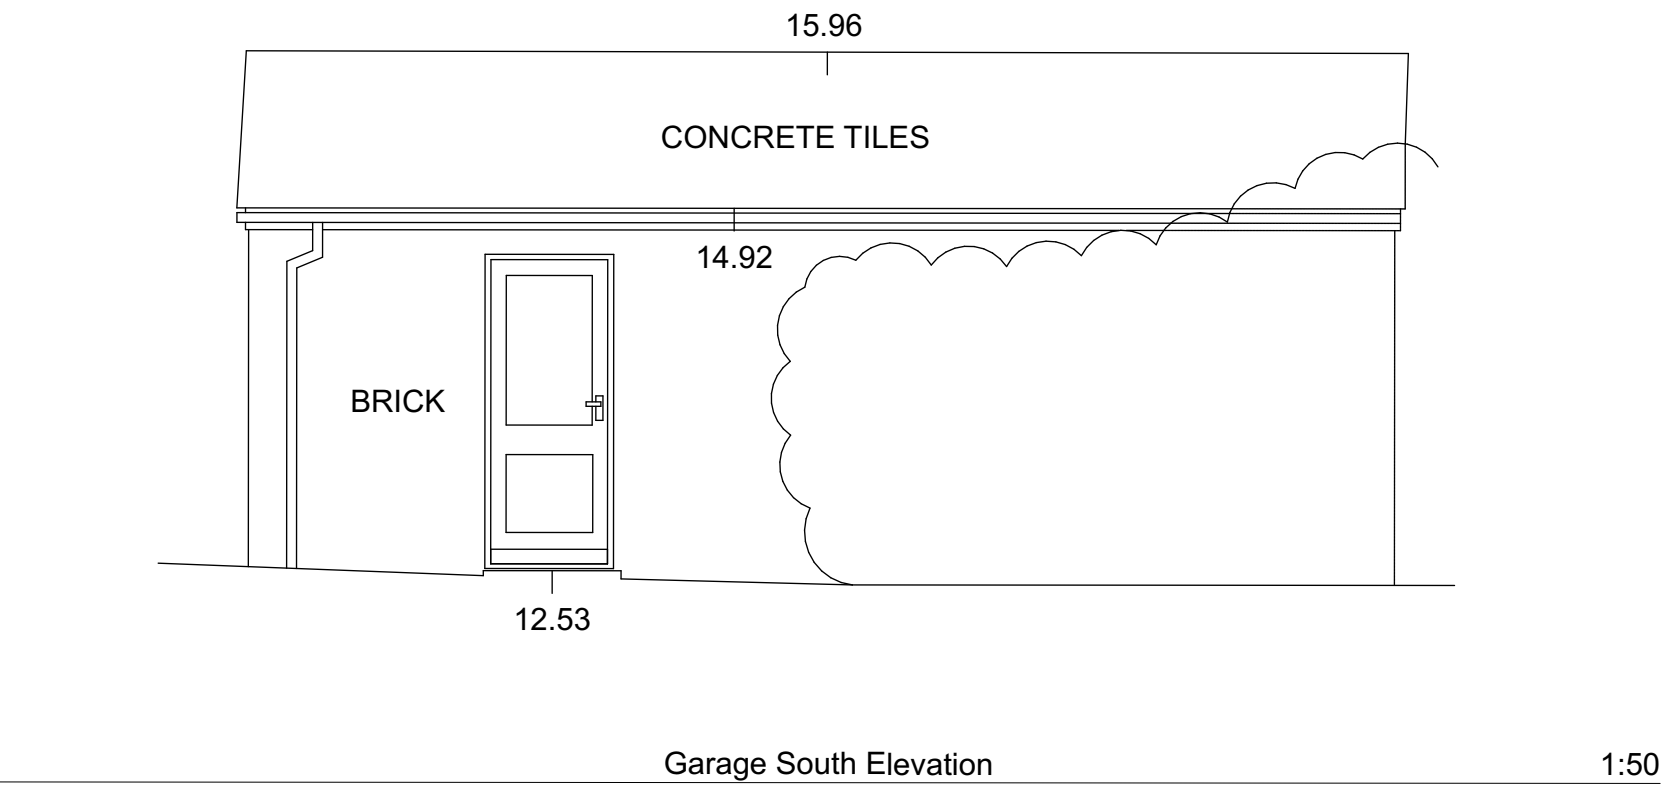
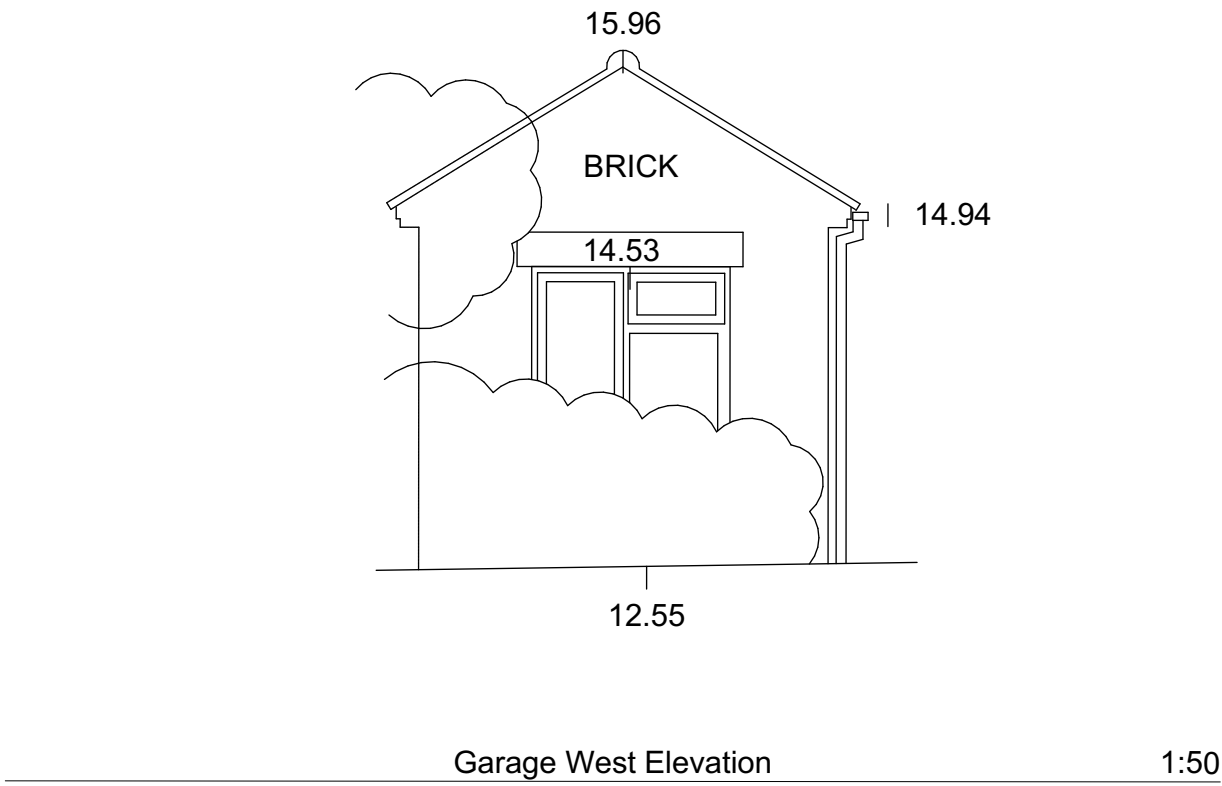
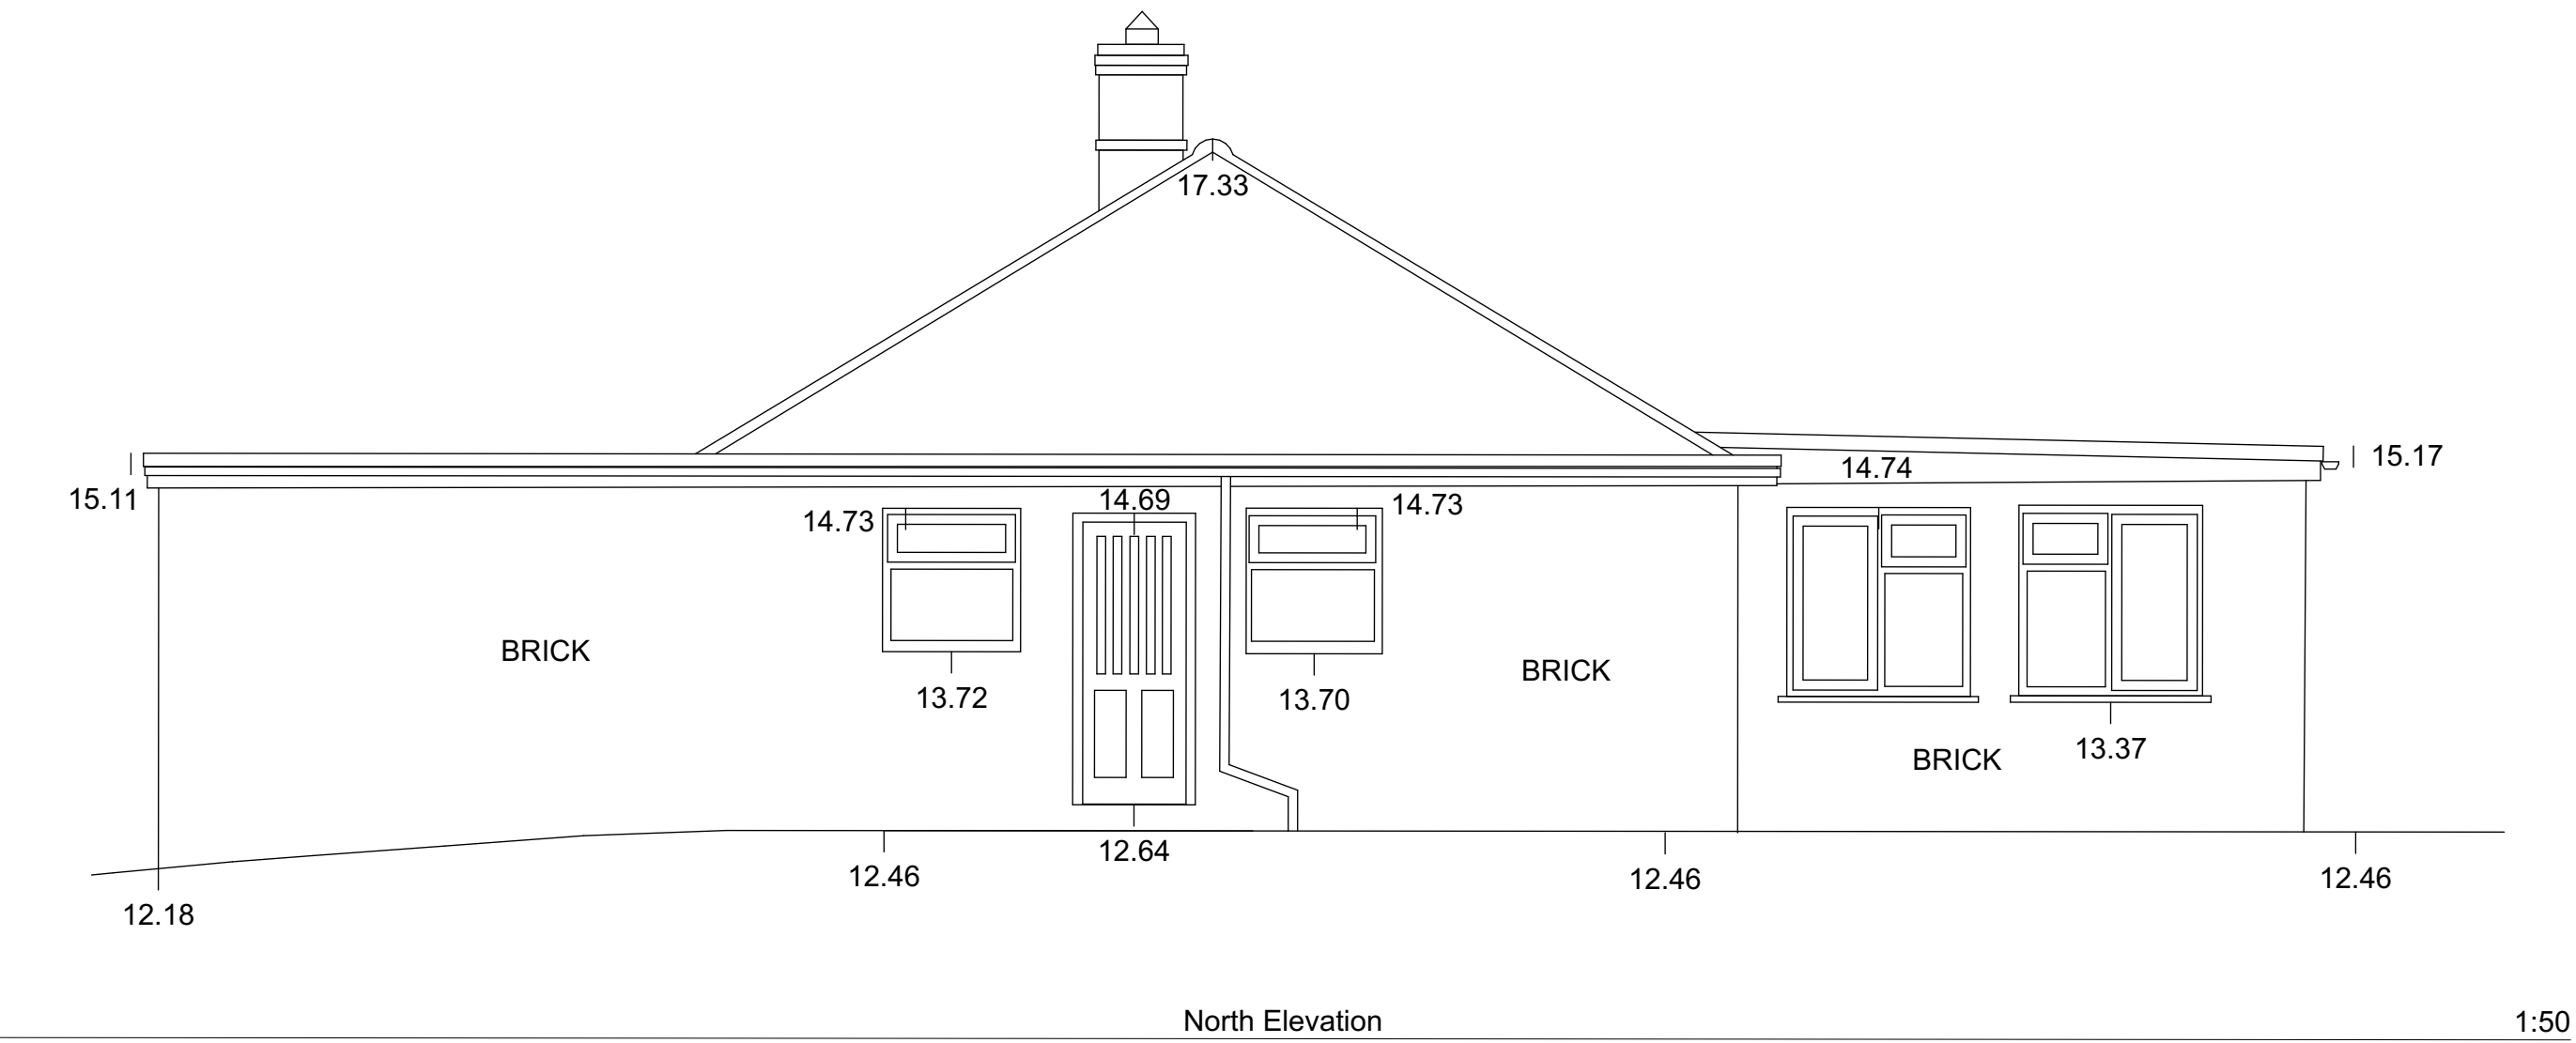
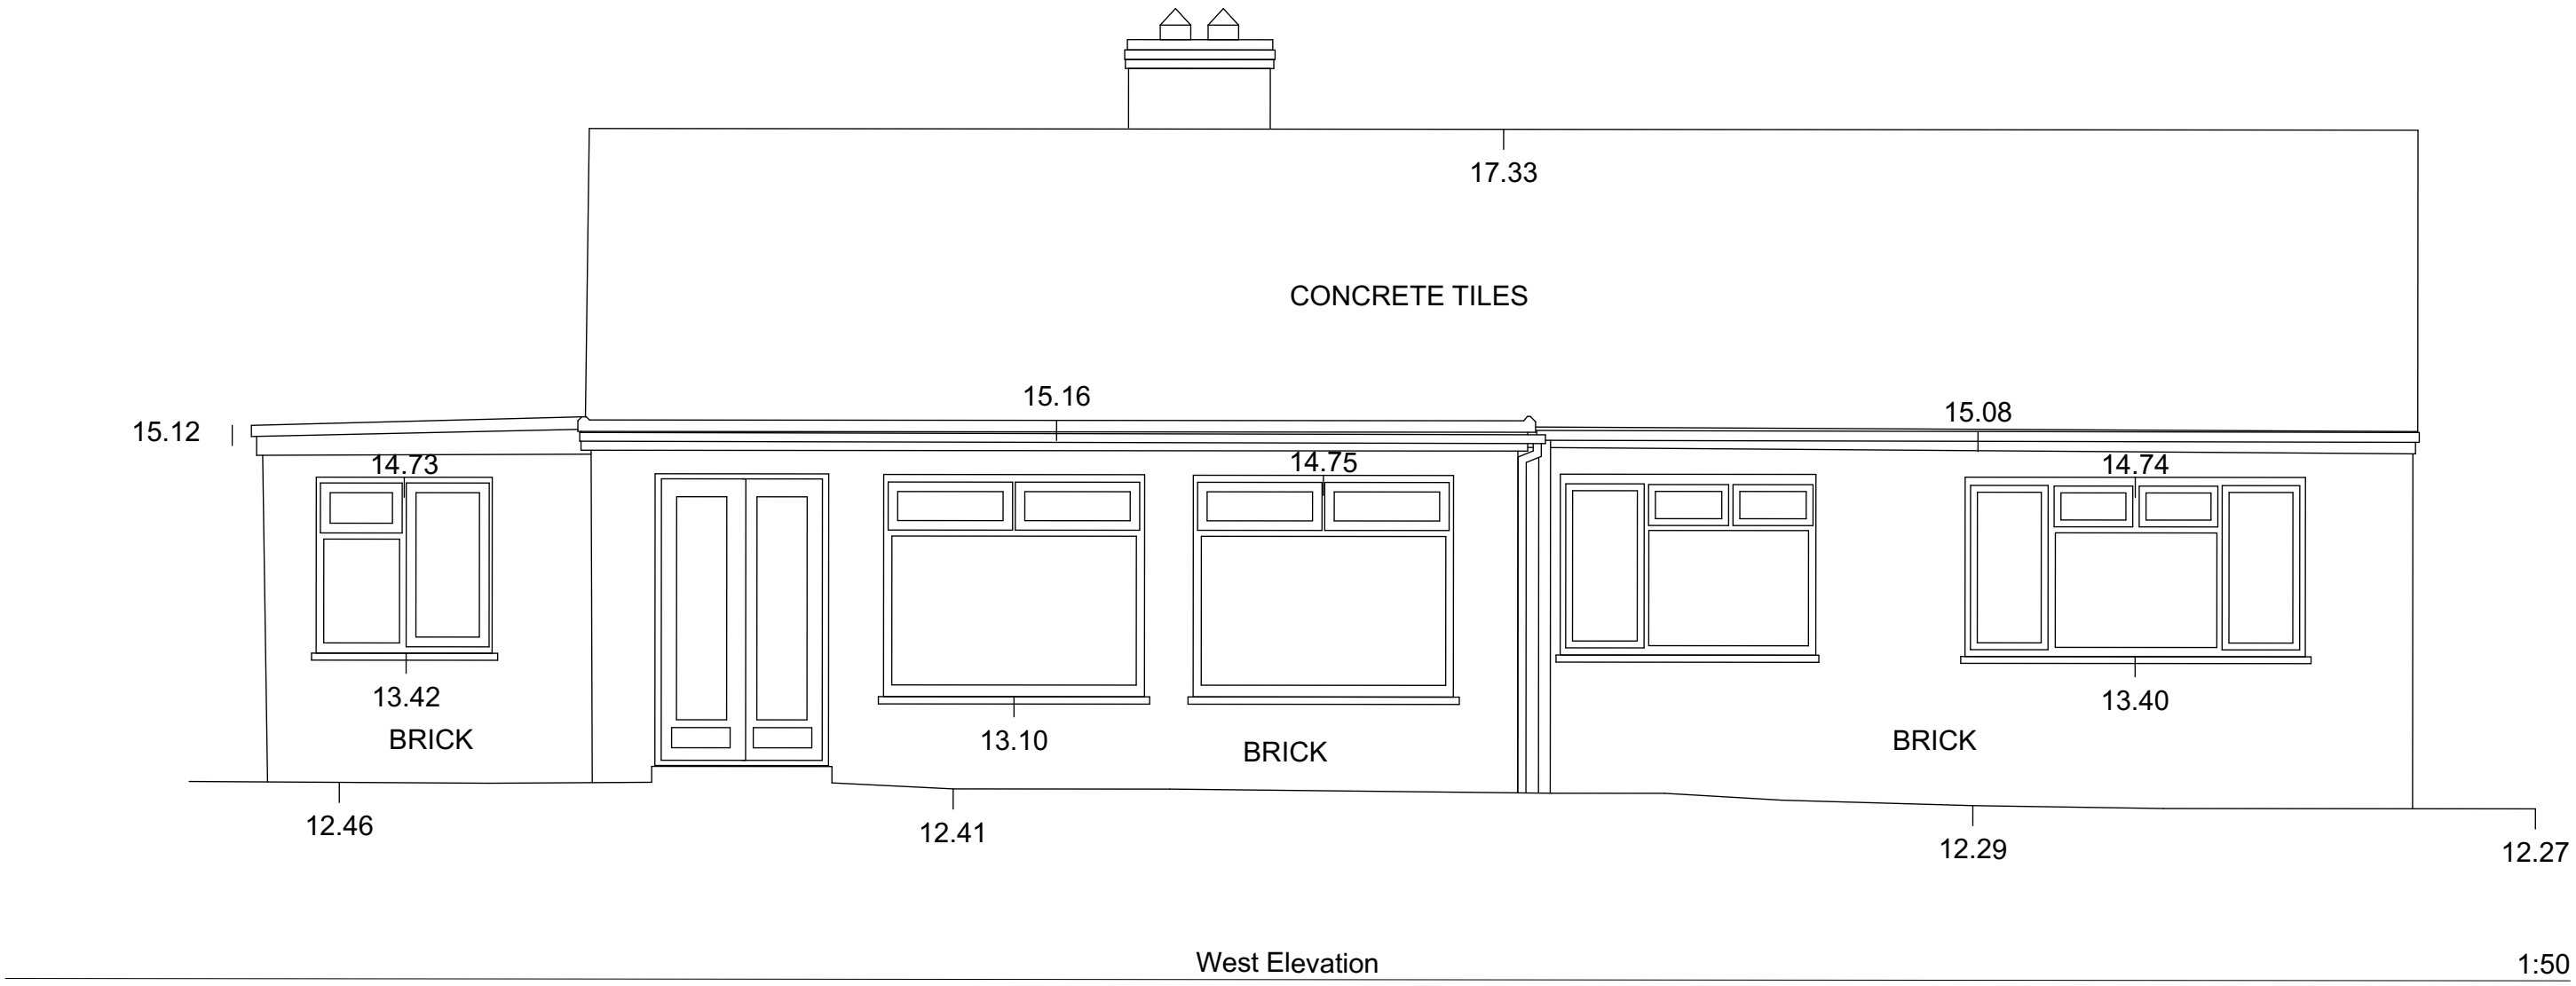
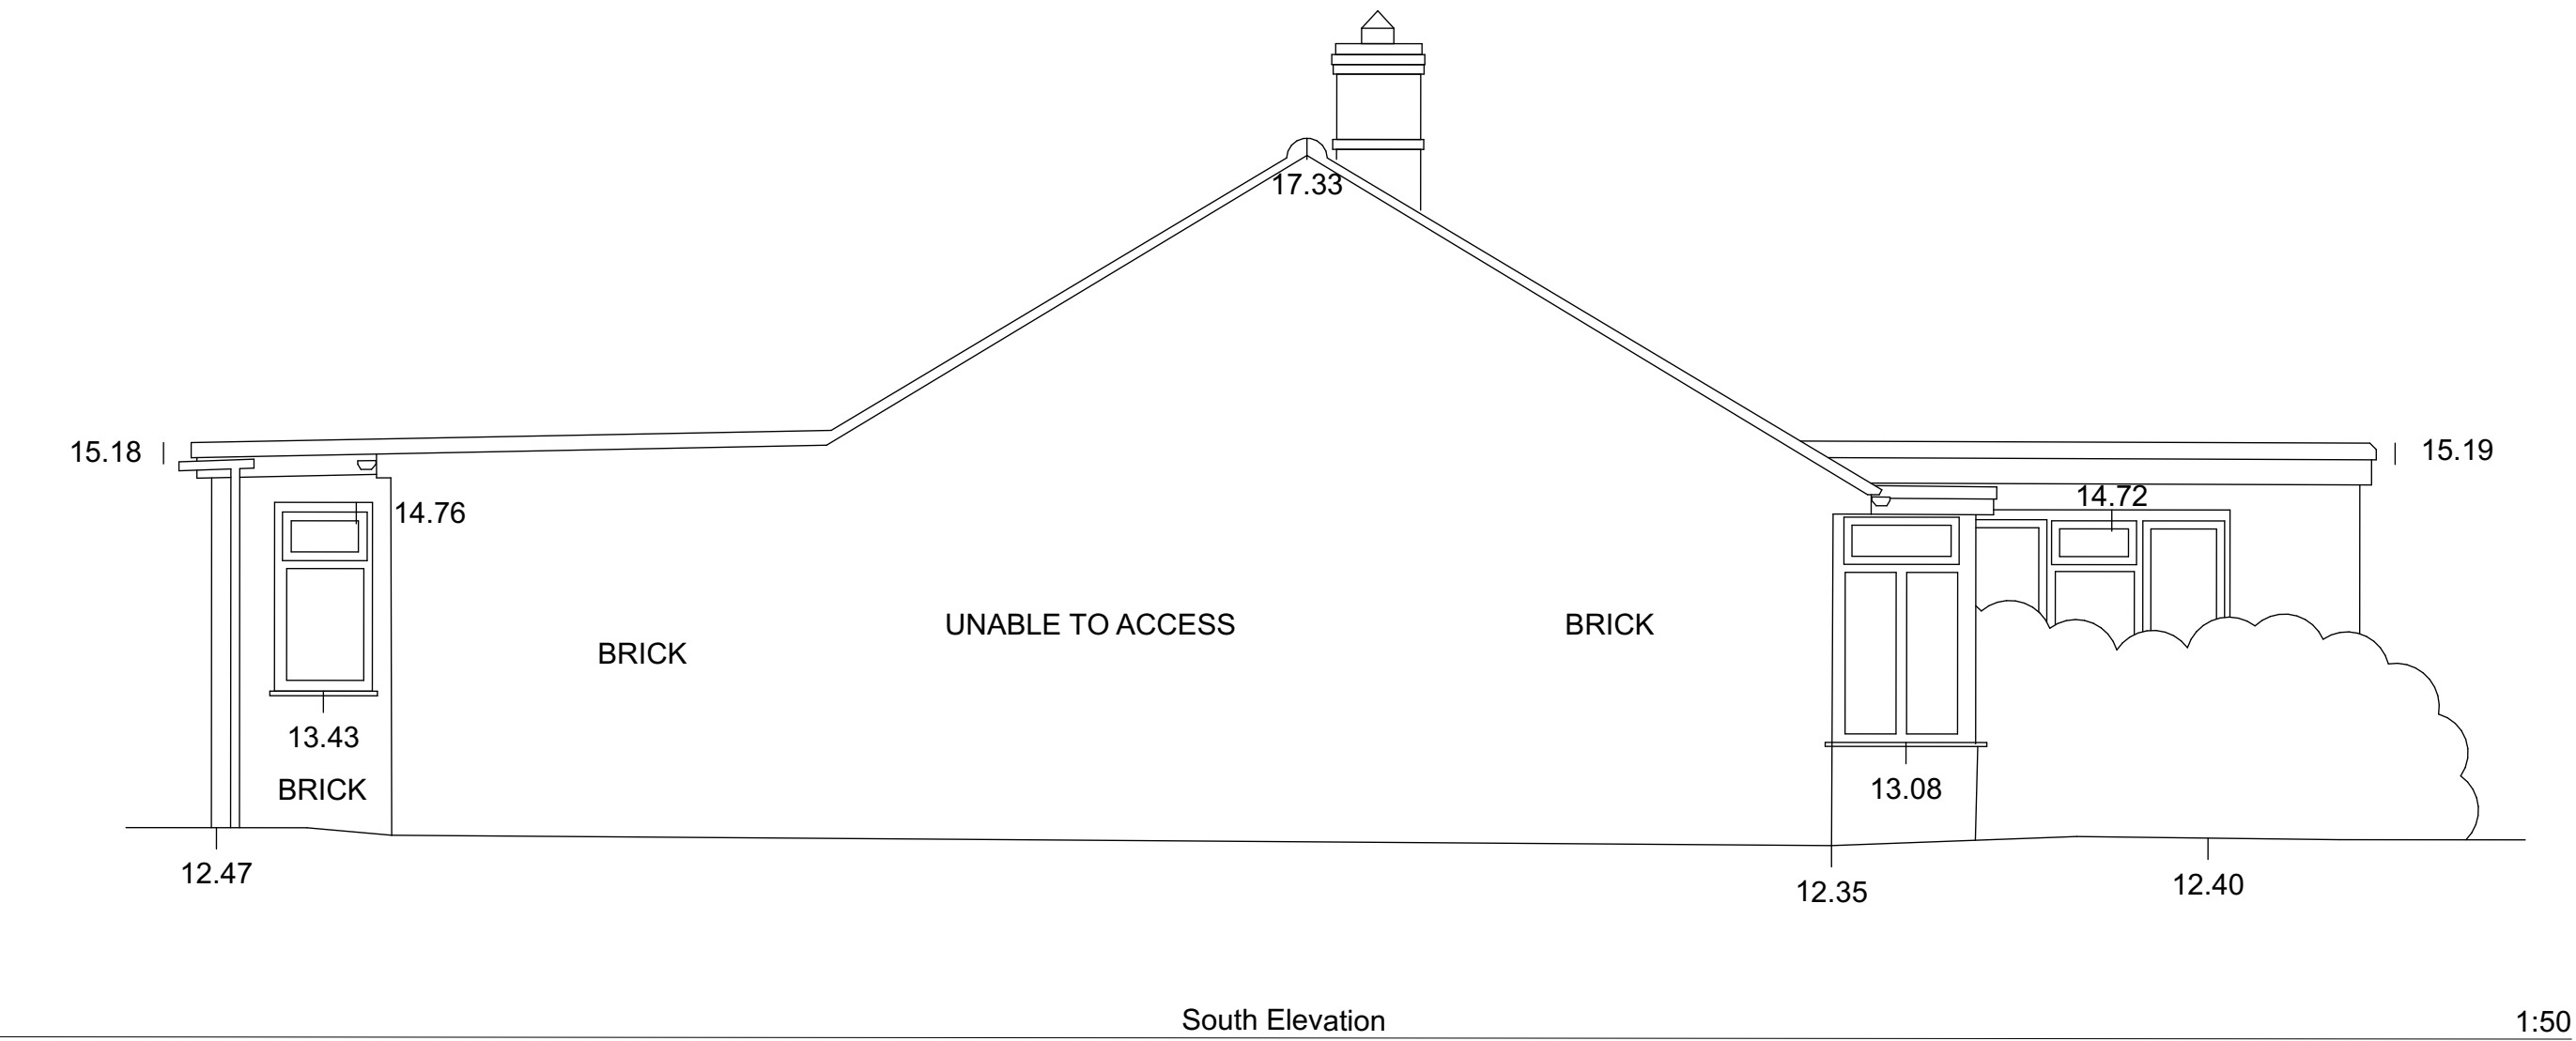


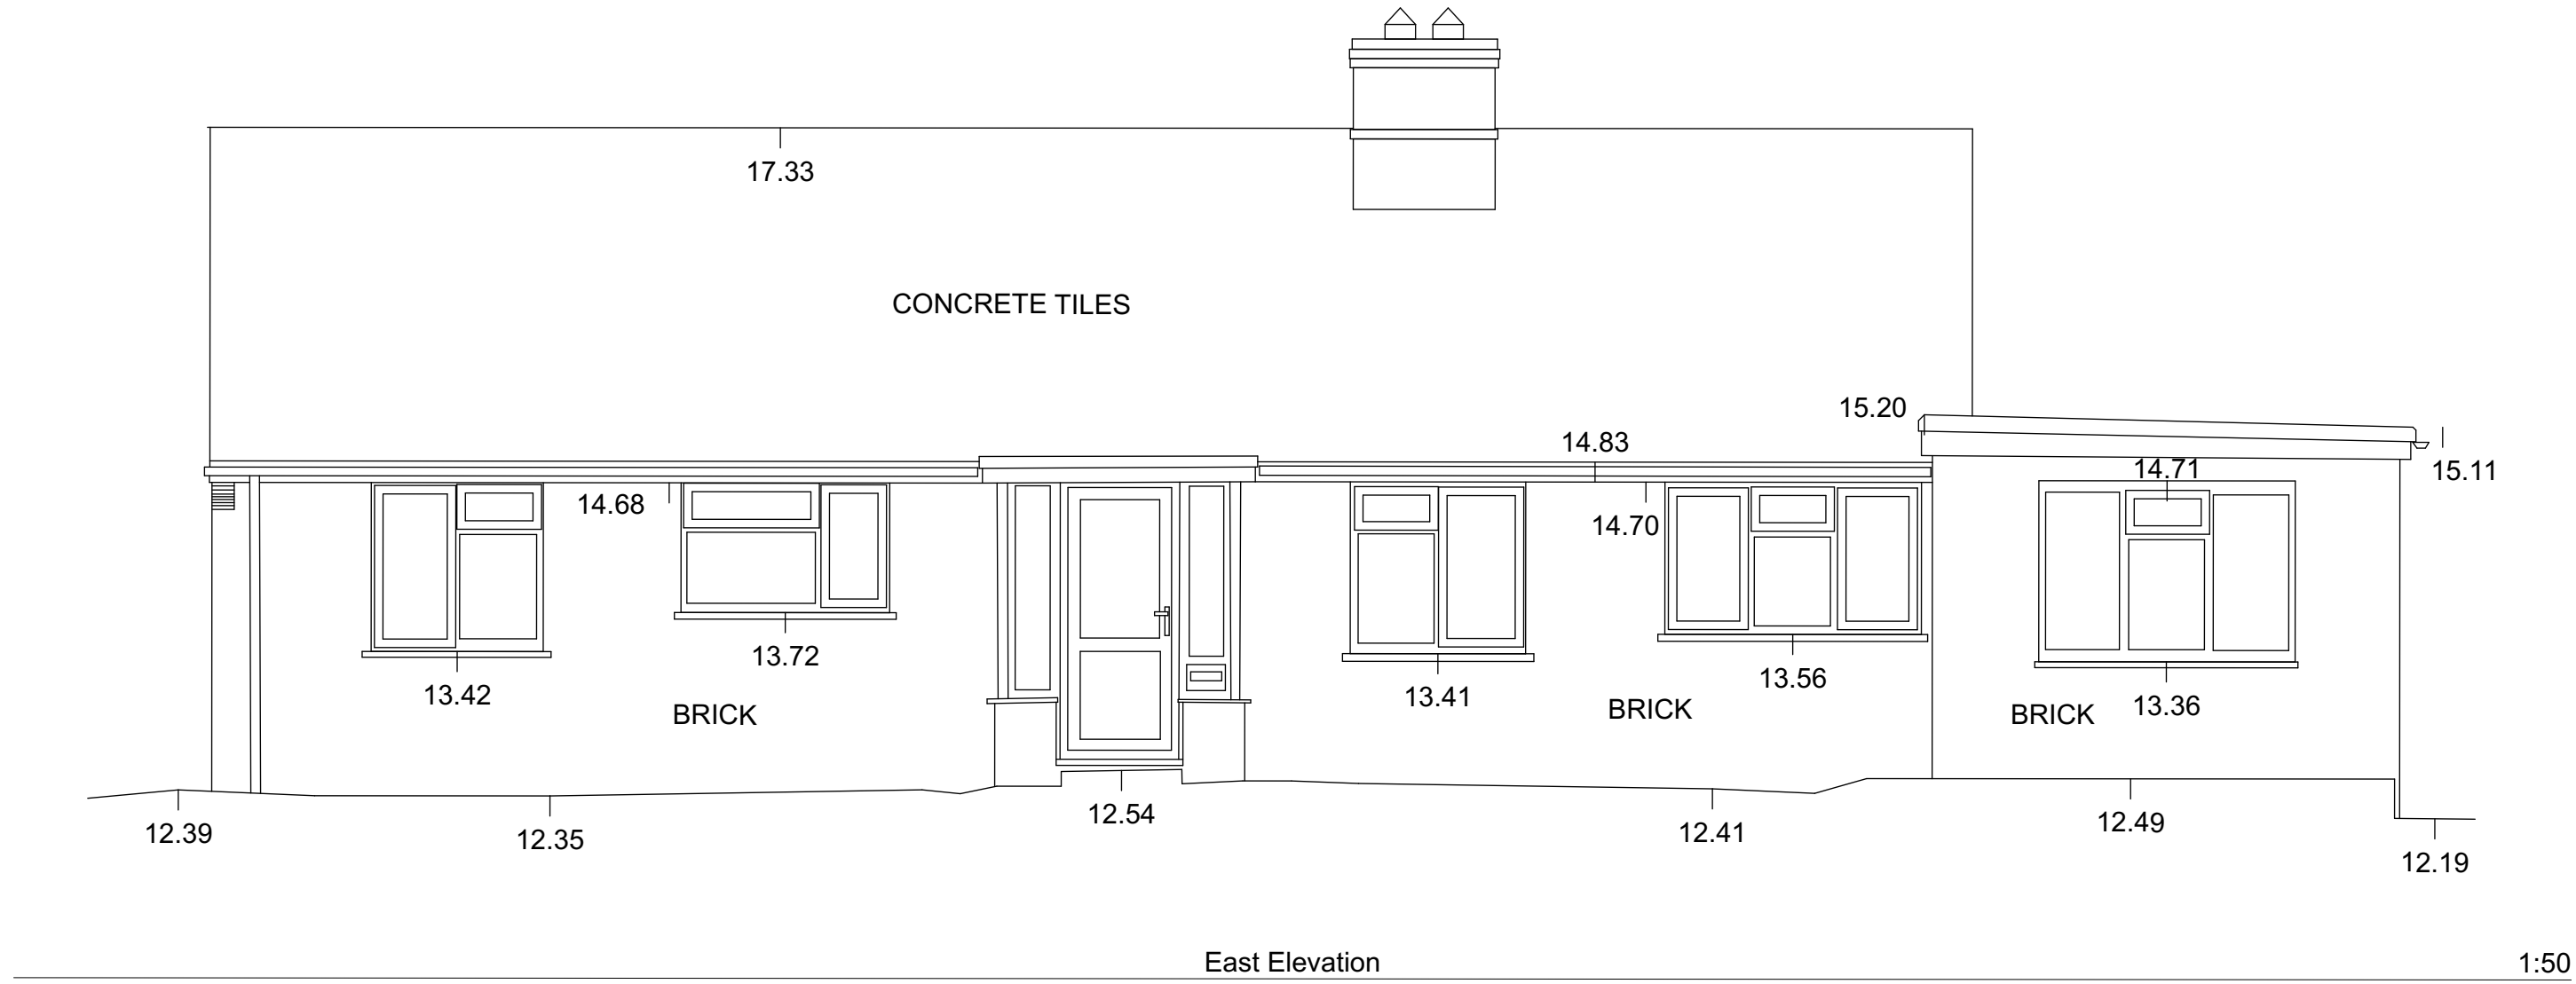

rev.	date	changes description	issued by
P01	30/03/2023	Planning Issue	DF

- Existing
- Proposed
- Structure to be removed
- Site Boundary

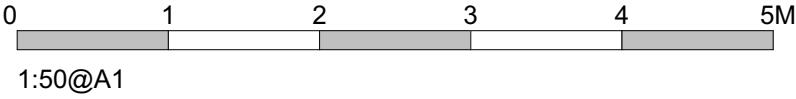

ARCHI
BUILD

this drawing is the copyright of ARCHIBUILD and may not be copied, altered or reproduced in any way or passed to a third party without written authority. All dimensions subject to site survey and site verification. Do not scale for construction ©	www.archibuild.uk hello@archibuild.uk t: 02393 812350 m: 07500 662998	drawn by DF checked by Client	date created 30/03/2023 scale at A1 1:50	project title 27 Leigh Road document title Existing Elevations	project Leigh Road suitability description Planning	number 0009 revision P01
--	--	--	---	---	--	-----------------------------------