
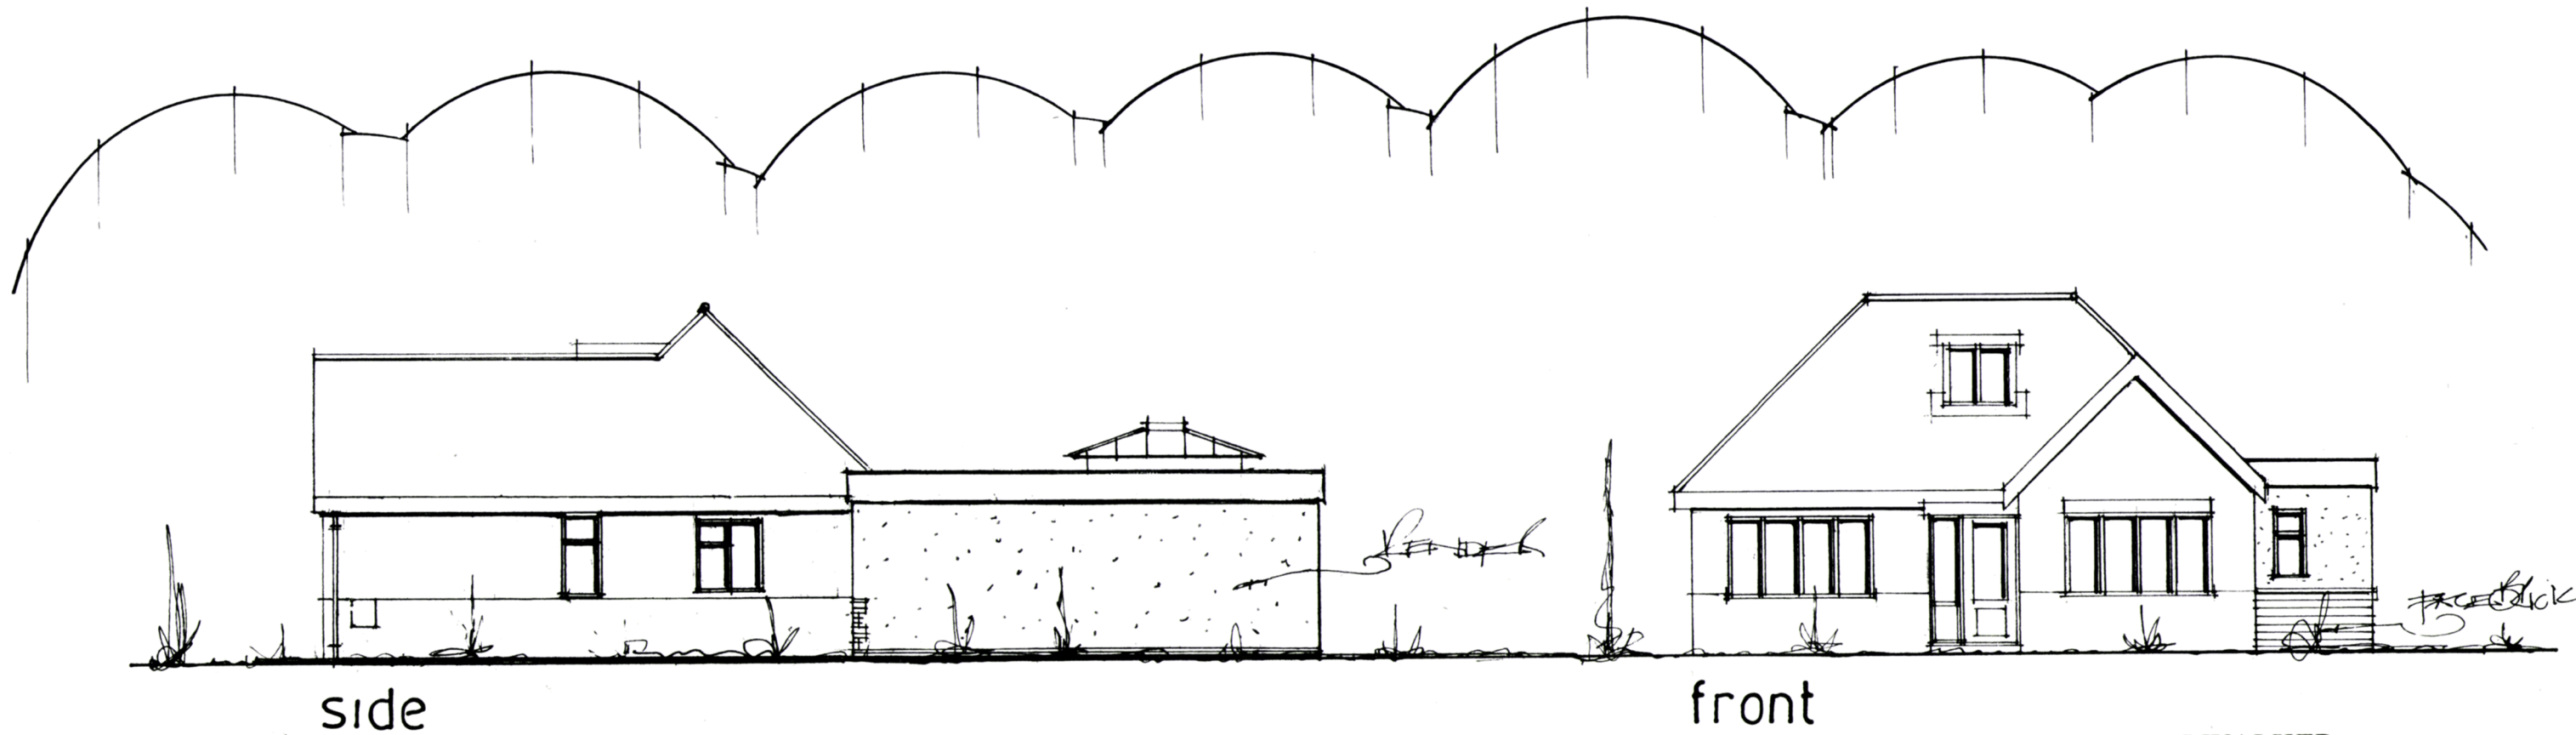


**PROPOSED SINGLE STOREY REAR ADDITION.
11, CHICHESTER AVENUE, HAYLING IS, HANTS.
FOR MR & MRS D. MCGREGOR.**

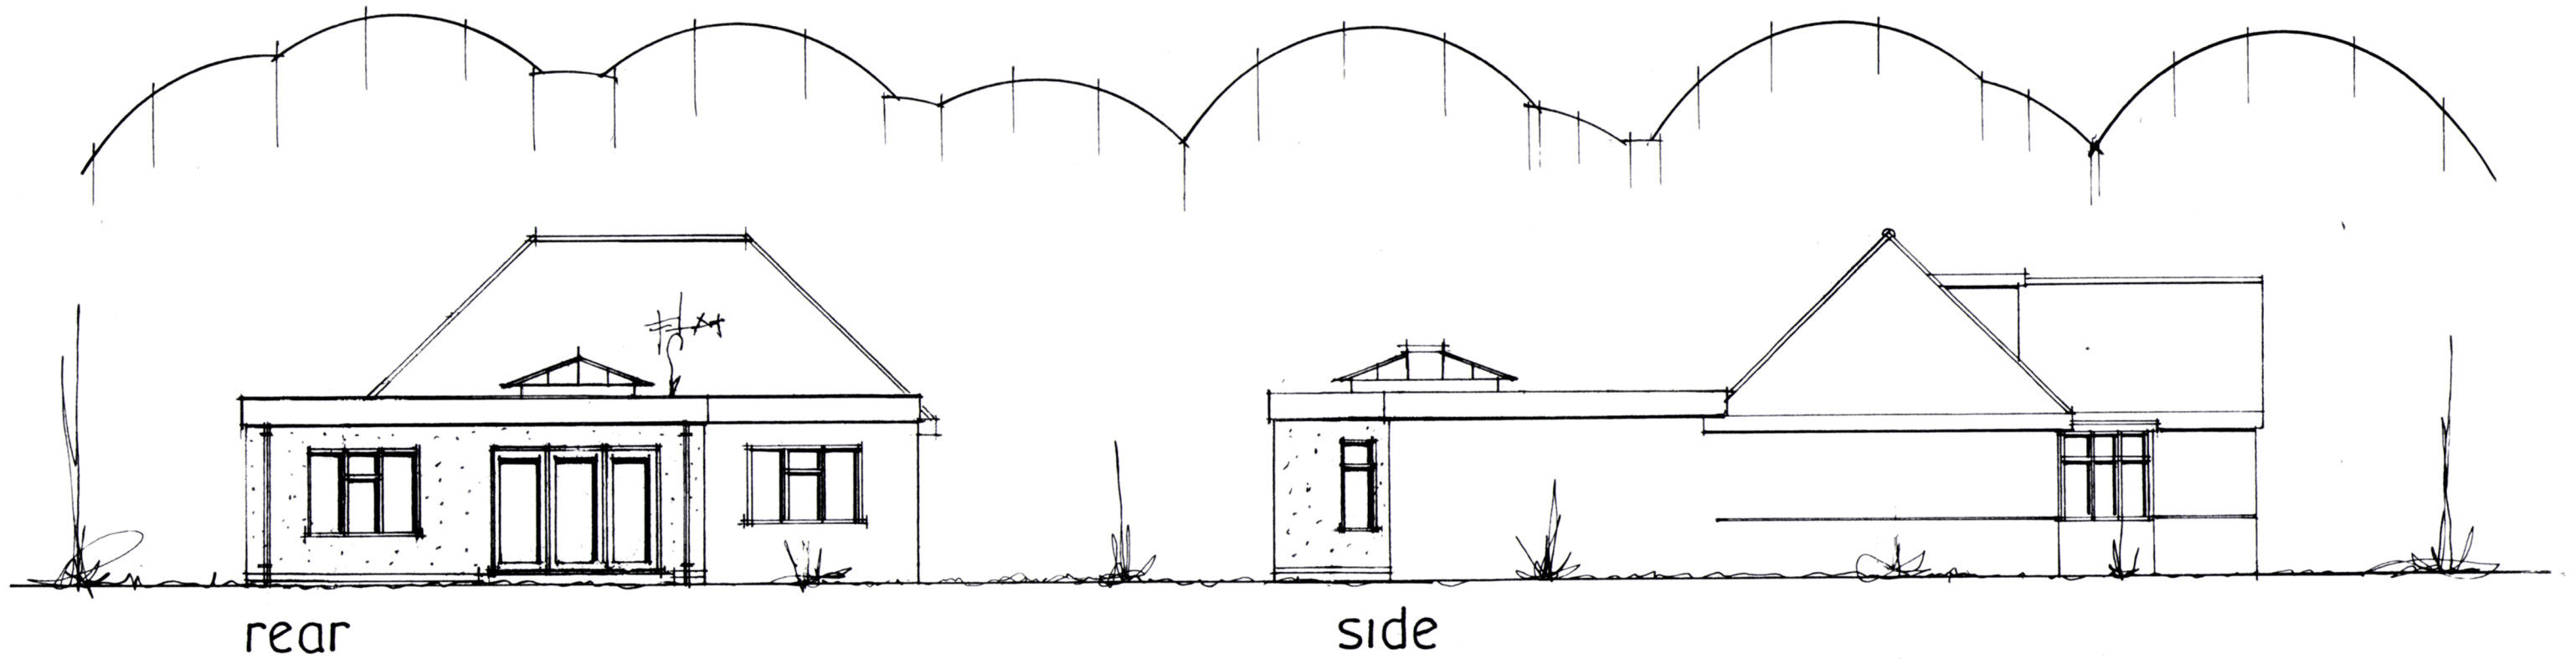

date mar 22
scale 1:100

PROPOSED ELEVATIONS

PETER J WALKER
ISLAND DESIGN
182, SEAFRONT, HAYLING ISLAND, HANTS.
PO11 9AN
TEL: 02392467571