


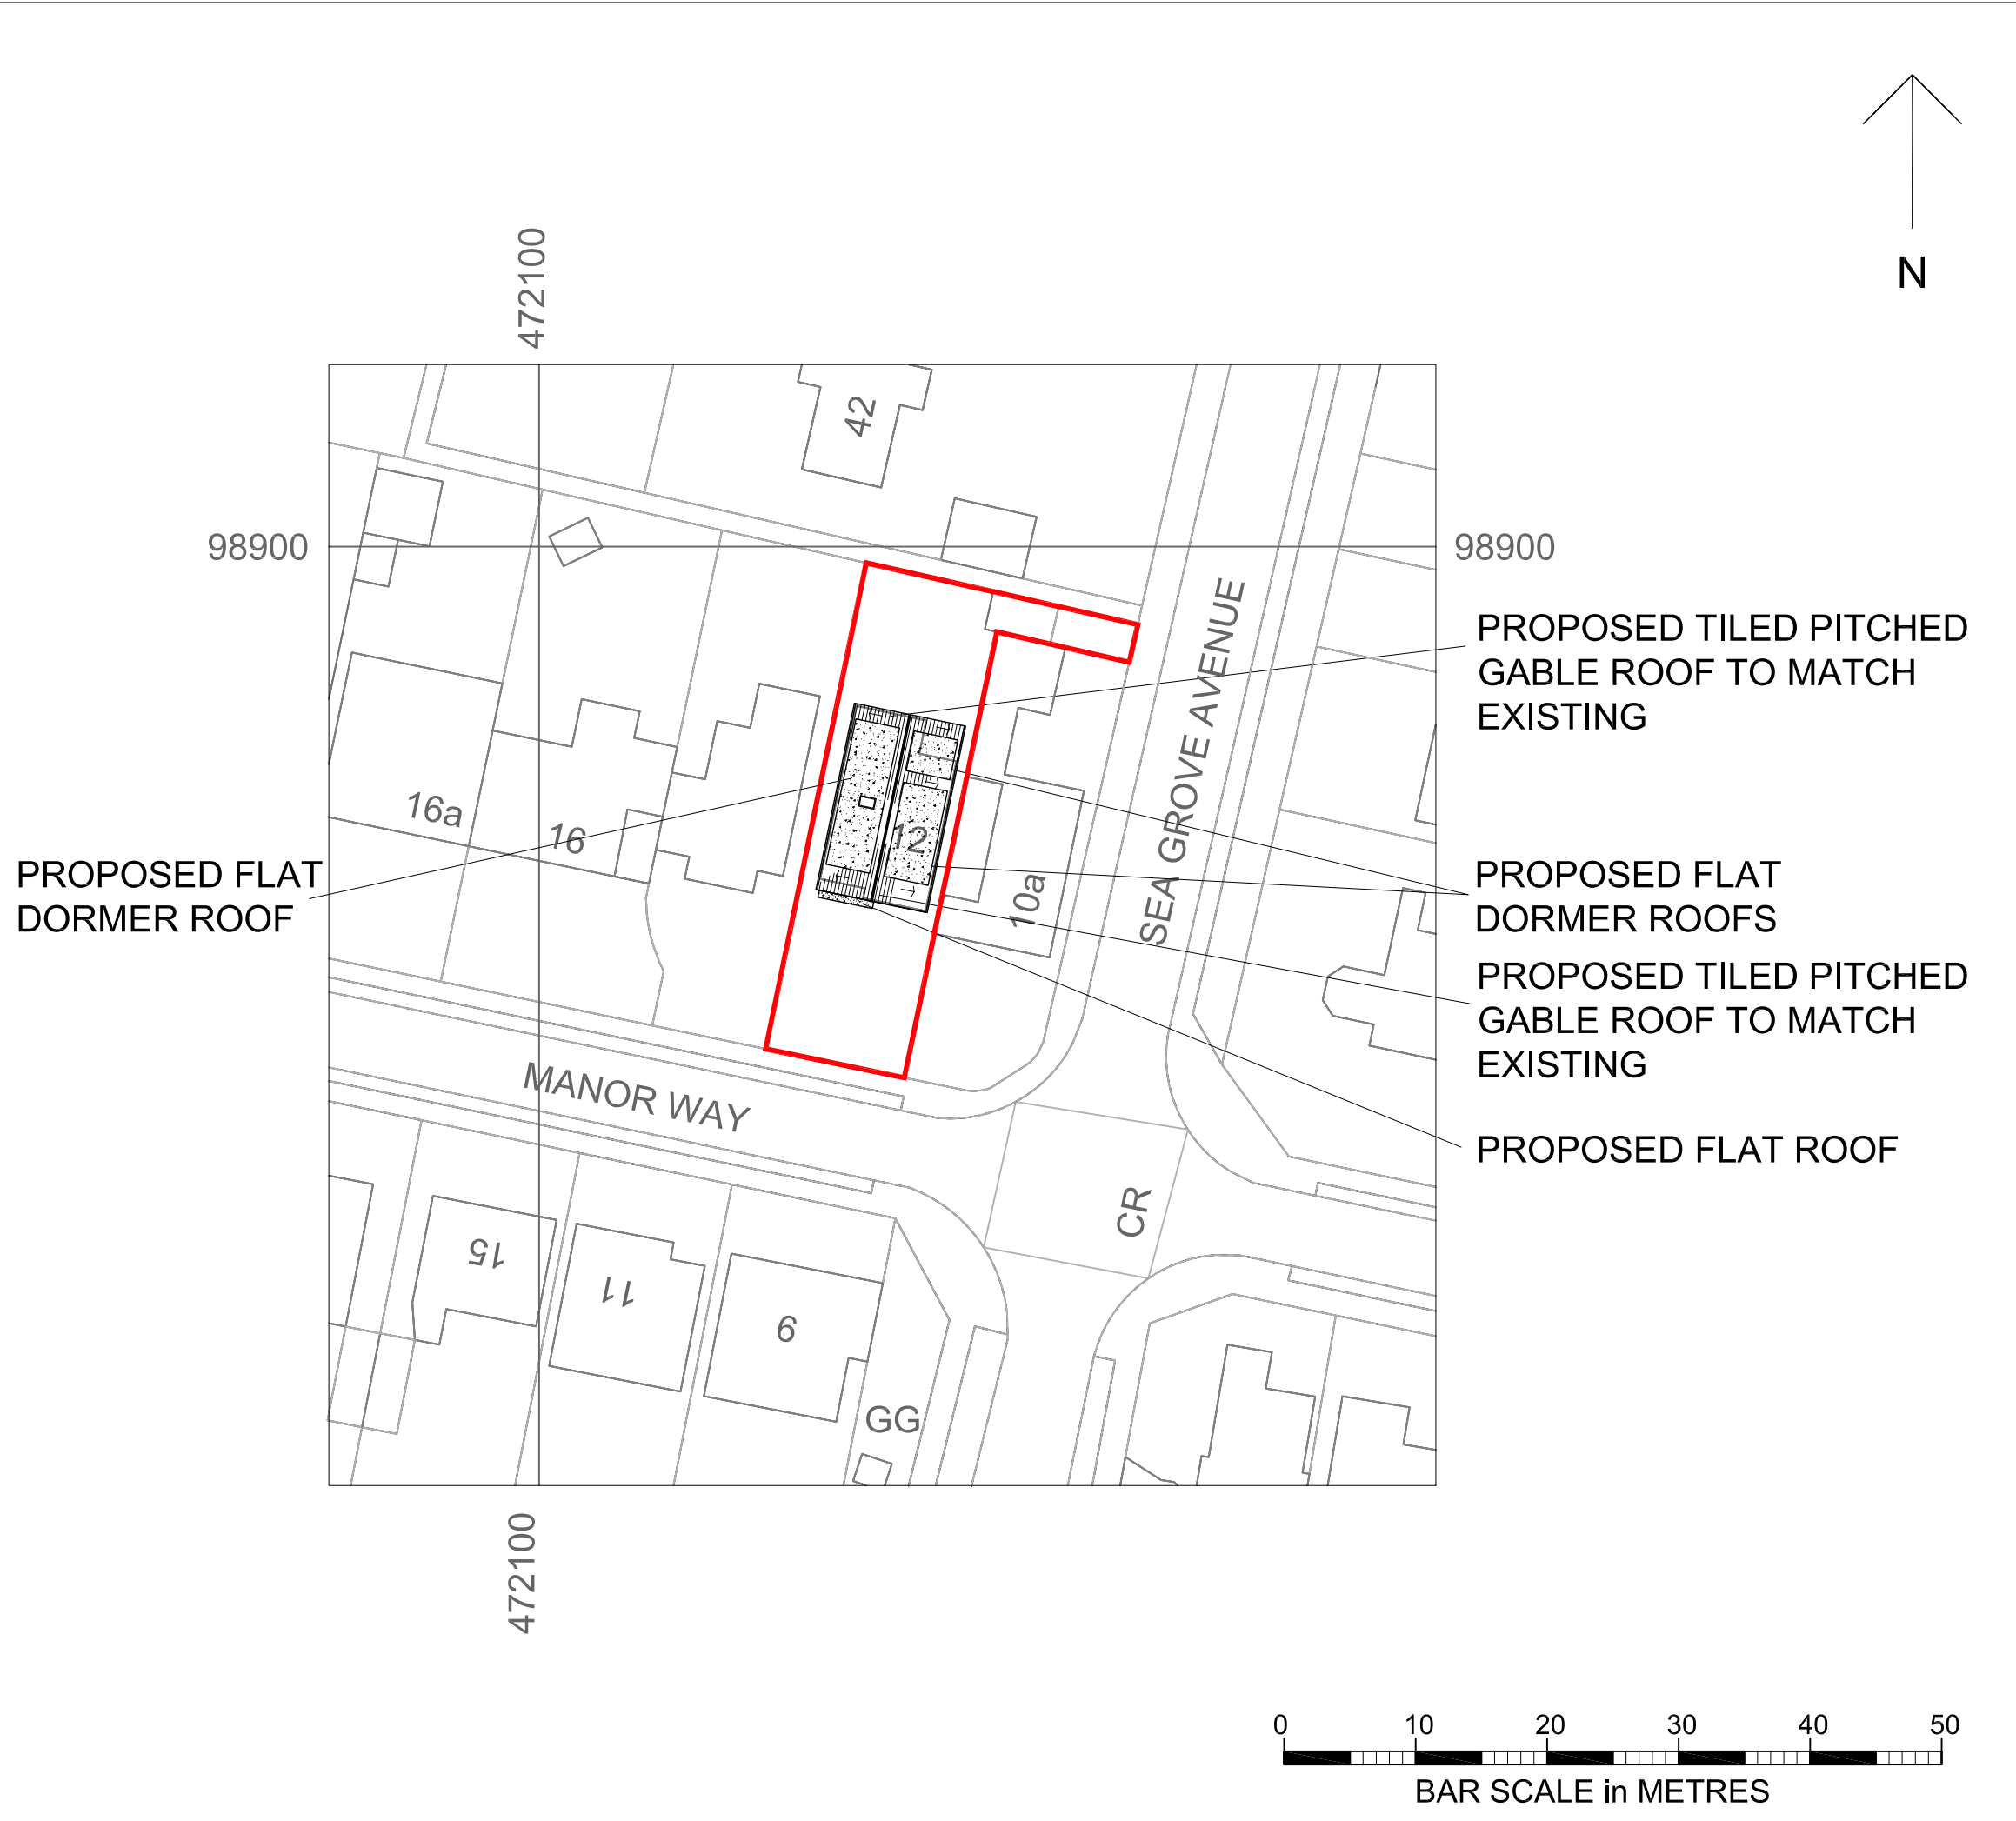

Studio1, The Hub
3 Drove Road
Newhaven
East Sussex
BN9 0AD

free phone number 0808 1699964
e: support@staac.co.uk

NOTES:
This drawing is to be read in conjunction with all relevant Architects and Engineers drawings
Only figured dimensions are to be used for construction
All dimensions are to be verified on site prior to work commencing

No.	Description	Date
Client:	Richard and Mandy Gentle	
Address:	12 Manor Way, Hayling Island PO11 9JH	
Project:	Proposed Extension and Loft Alterations	
Drawing title:	Block Plan	
Project No	22115	
Date	07-06-23	
Drawn by	IA	
Drawing No	BP01	
Scale1:500@A3		