



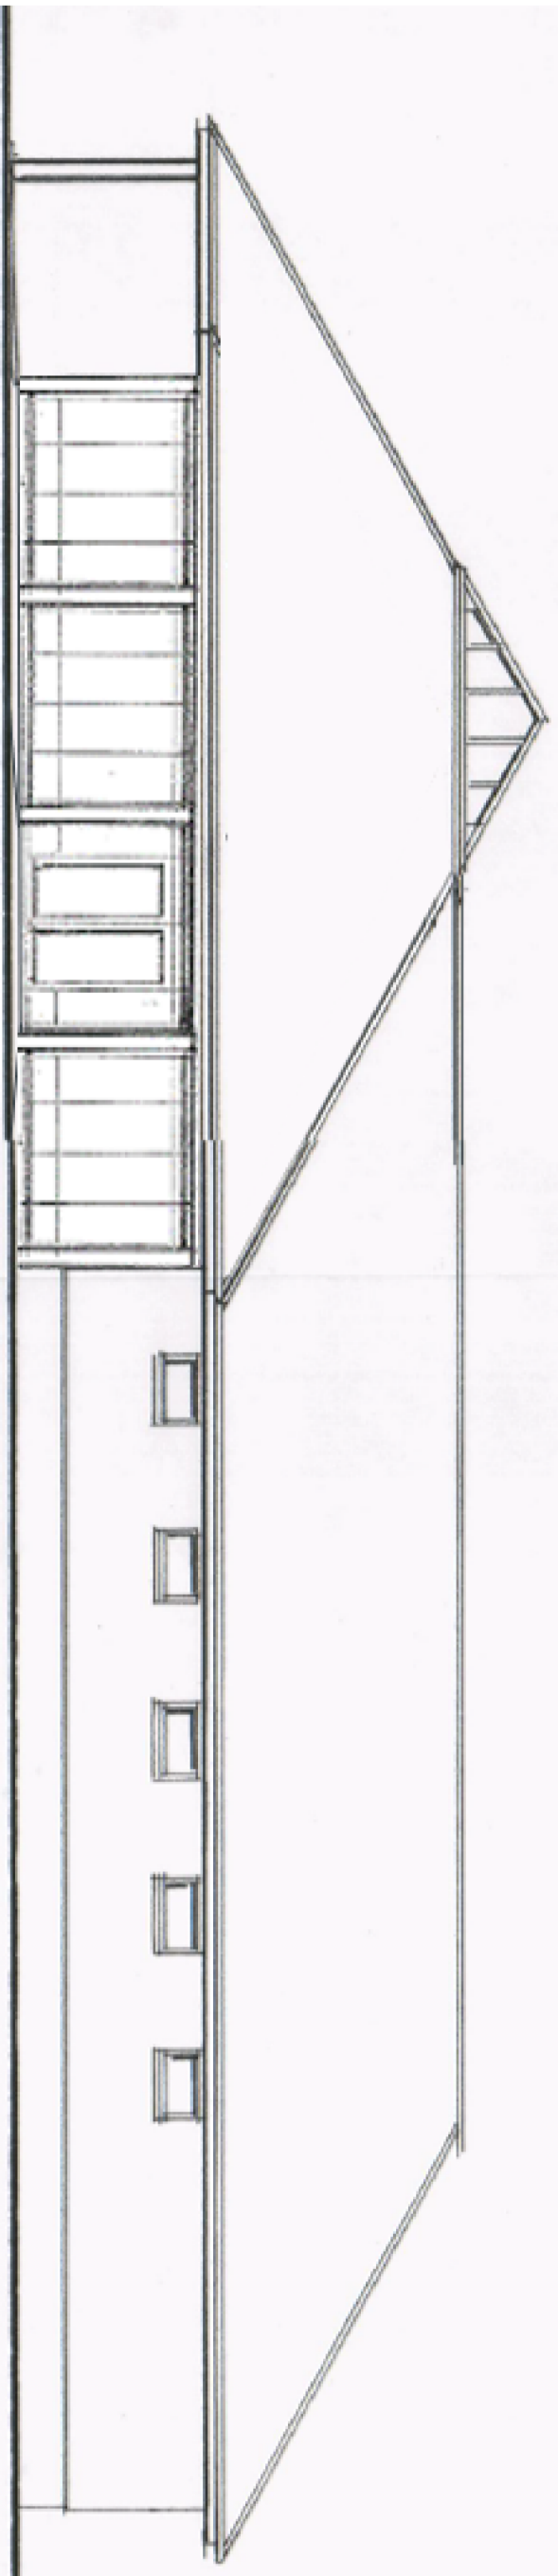


Existing North-East Elevation




Existing Building

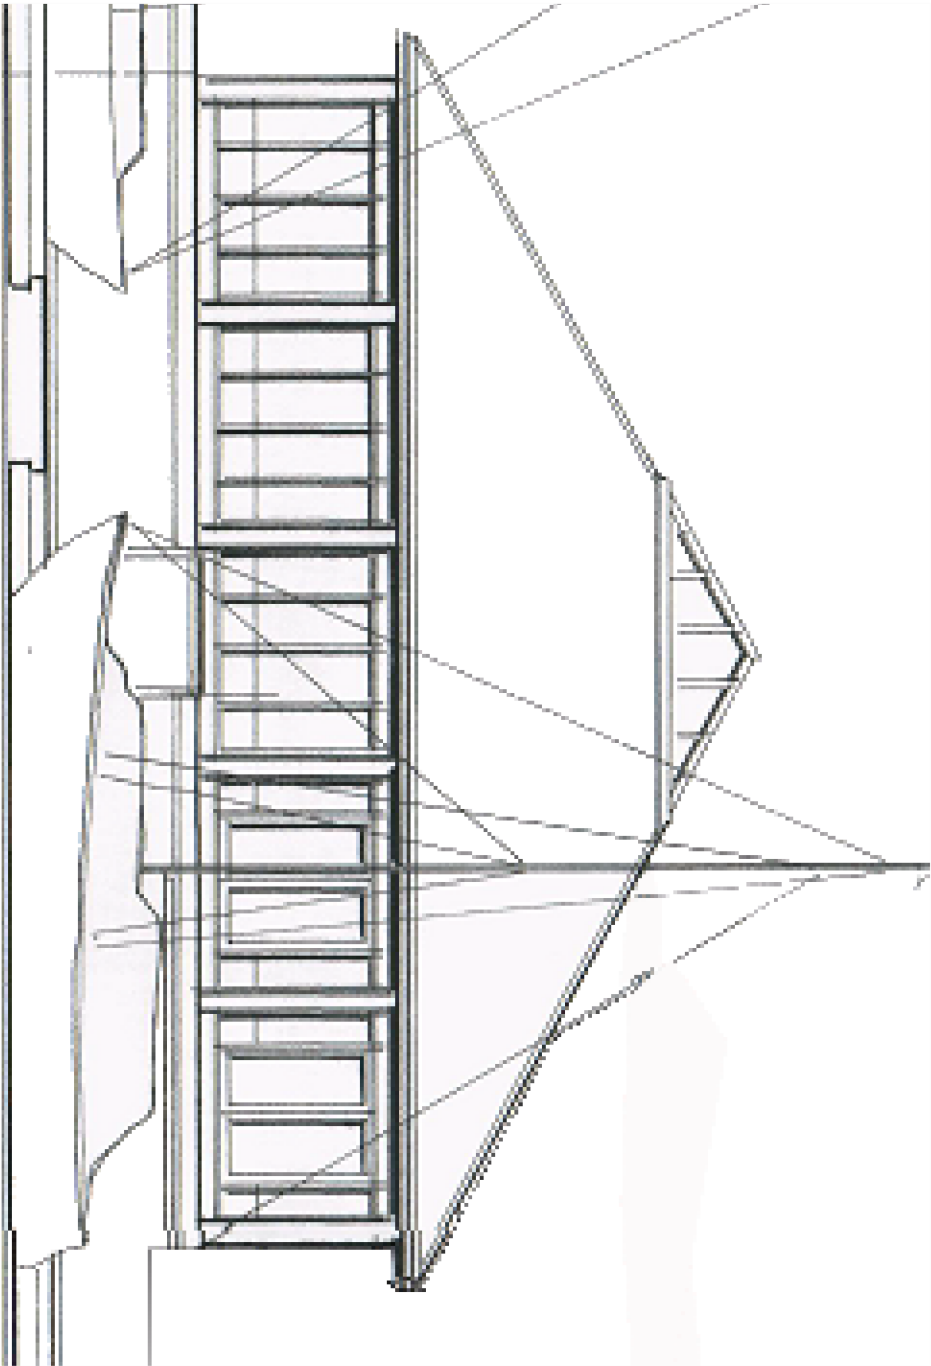


Existing South-East Elevation

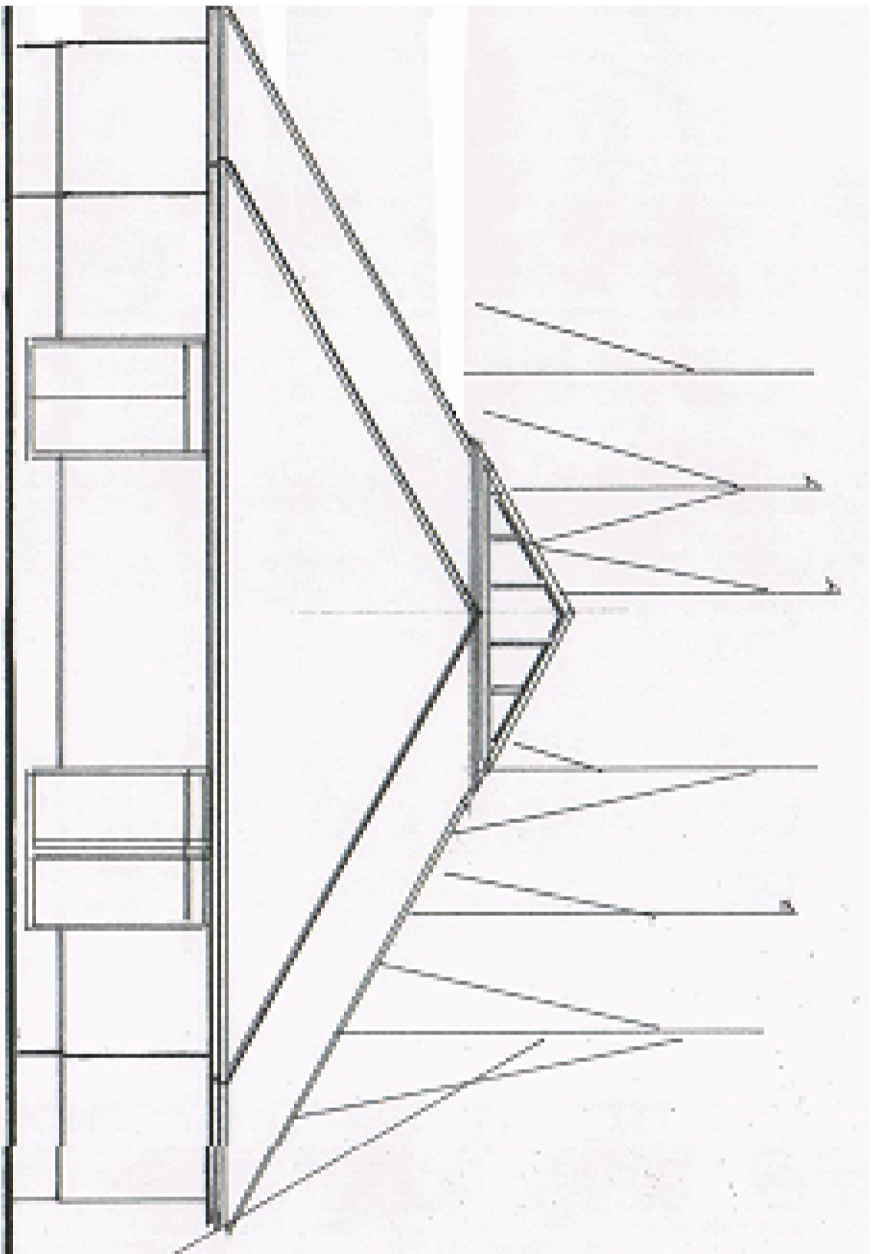

Existing North-West Elevation

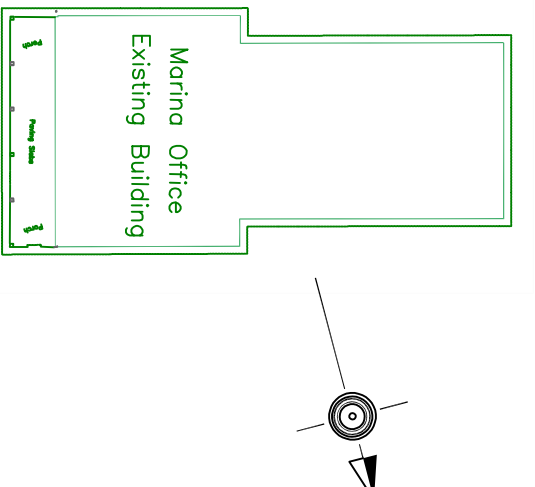

Orientation Plan

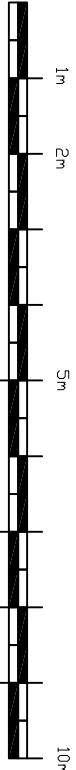

Project: Northney Marina – Marina Office Extension
Title: Existing Elevations
Edit: JS

SCALE	1:100	PAPER SIZE	A2
PHASE	Planning Application	DATE	July 2023