



Second Floor

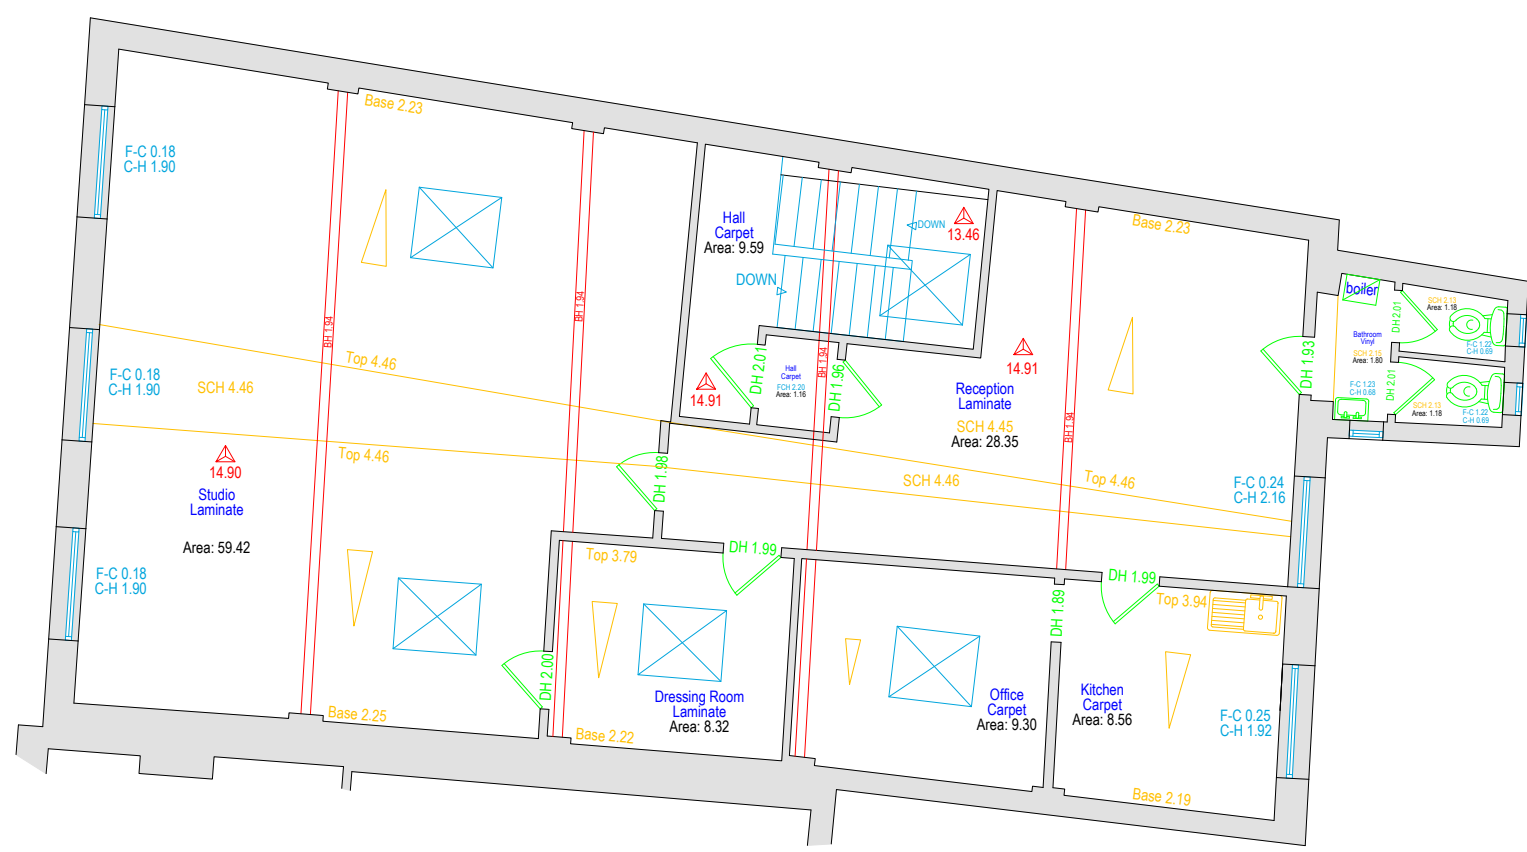

Common insertion point

First Floor

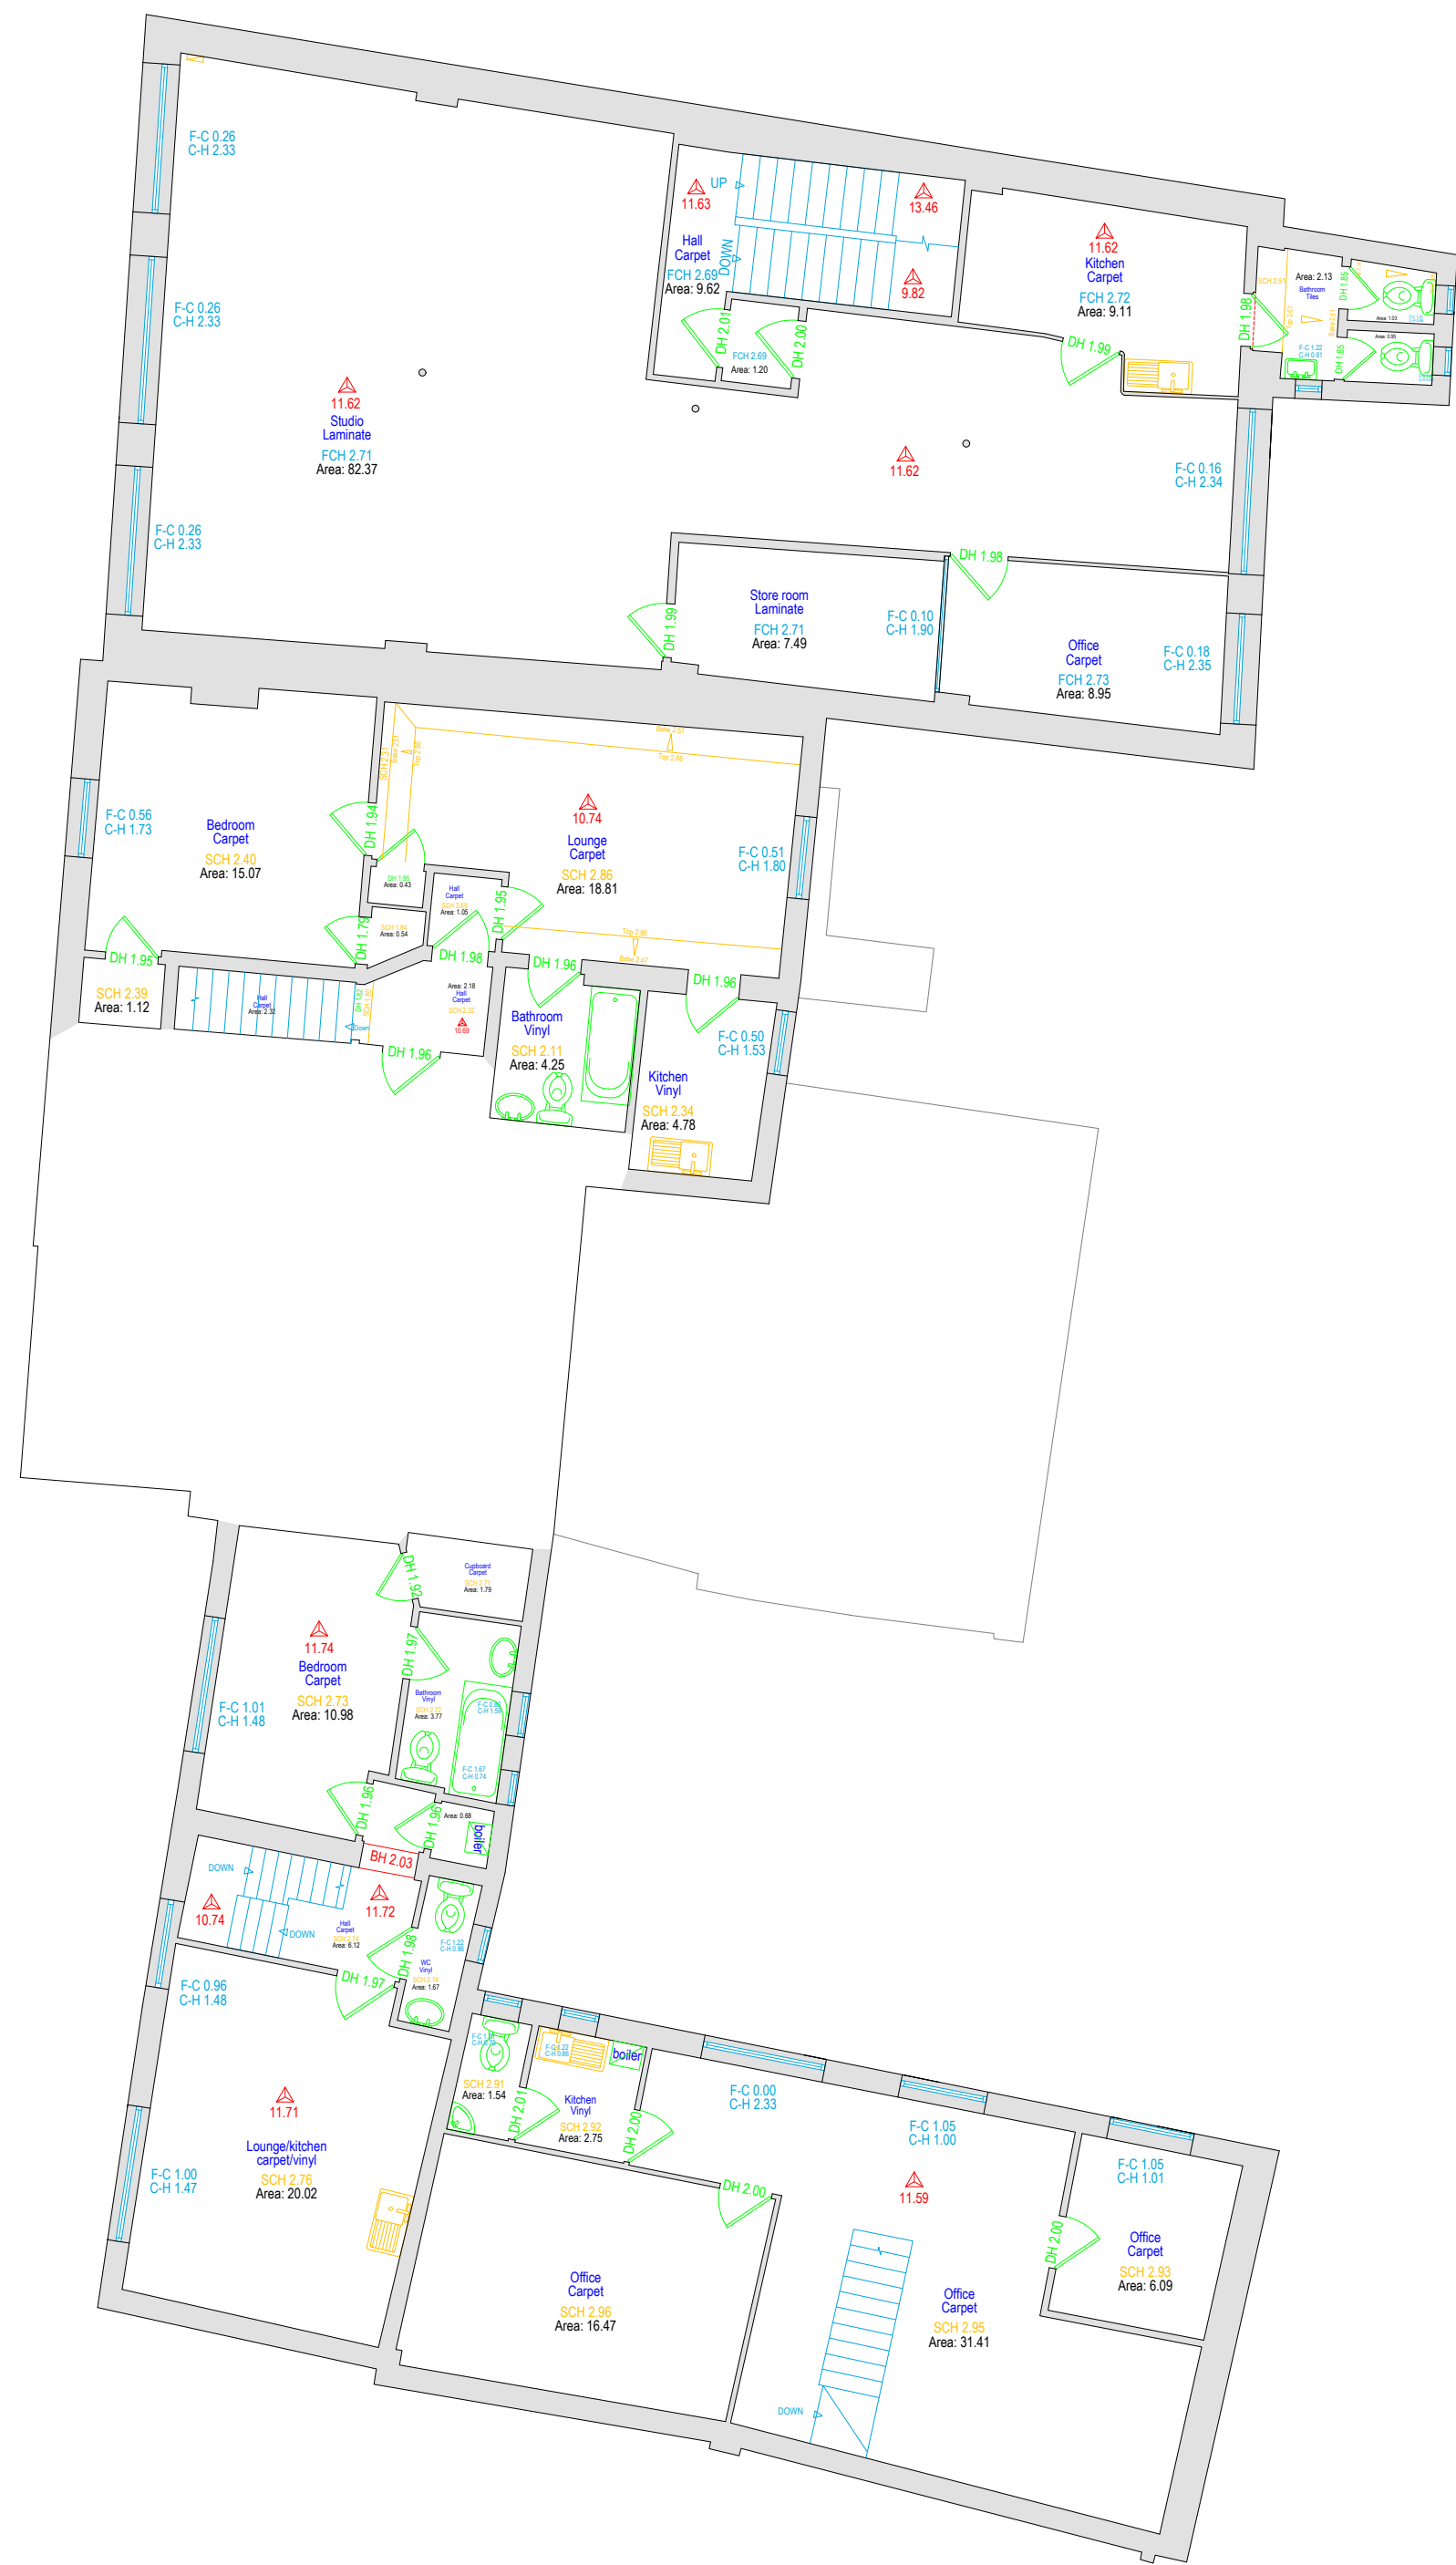

Common insertion point




Ground Floor



Common insertion point
Ground floor at Ordinance
Survey co-ordinates



Scale Bar

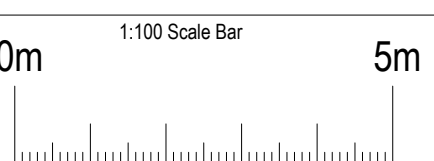

Abbreviations

	Floor level to GPS datum		
	FCH 0.00		
	Floor to false ceiling height		
	SOCH 0.00		
	Floor to structural ceiling height		
	F-C 0.00		
	Floor to oil height		
	CH 0.00		
	Oil to head height		
	DH 0.00		
	Door Height		
	Area 0.00		
	Room area		
	BEFL 0.00		
	Beam with floor to underside height		
	FIP		
	Fire Place		
			
	Ikylight window		Fuse box
			
Toilet		Base 0.00	
			
Wash basin		Top 0.00	
			
Sink			Sloping ceiling
			
			Shower cubicle
			
Door			Window
			

Notes

Hatching


This drawing has transparent hatching added to it if you are viewing this drawing in AutoCAD and the hatching appears solid please use the command **TRANSPARENCYDISPLAY** and set to 1 if you wish to disable the hatching please use the command **FILLMODE** and set to 0 and then **REGEN** the drawing.

Any structural features obscured by suspended ceiling have not been shown

Service covers indicated where visible at time of survey

The grid and datum for this survey is based on the Ordnance Survey grid OSGM15, site centered on control station GPS1 with a scale factor of 1.00

This drawing has been created for use at a scale of 1:100

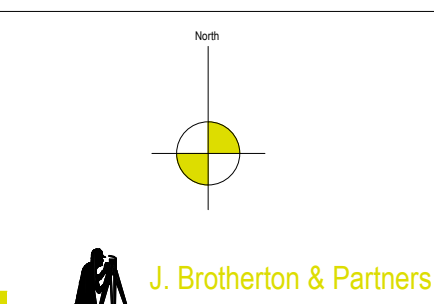

Client	JNP Developments
Drawing Title	Measured Building Survey
Location	South Street, Havant

LEWIS-54650-0N	050415	Surveyor:	MB	Assistant:	MD
ORD-54652-0N	050415	Drawn By:	MB	Checked By:	JB

Drawing & CAD Ref.

JOB - 22110 - South Street - Measured Building Survey.dwg

SCALE (when printed) 1:500 @ A0	REVISION No.	 
Date 22-02-22		

All critical dimensions, positions and levels to be checked on site