


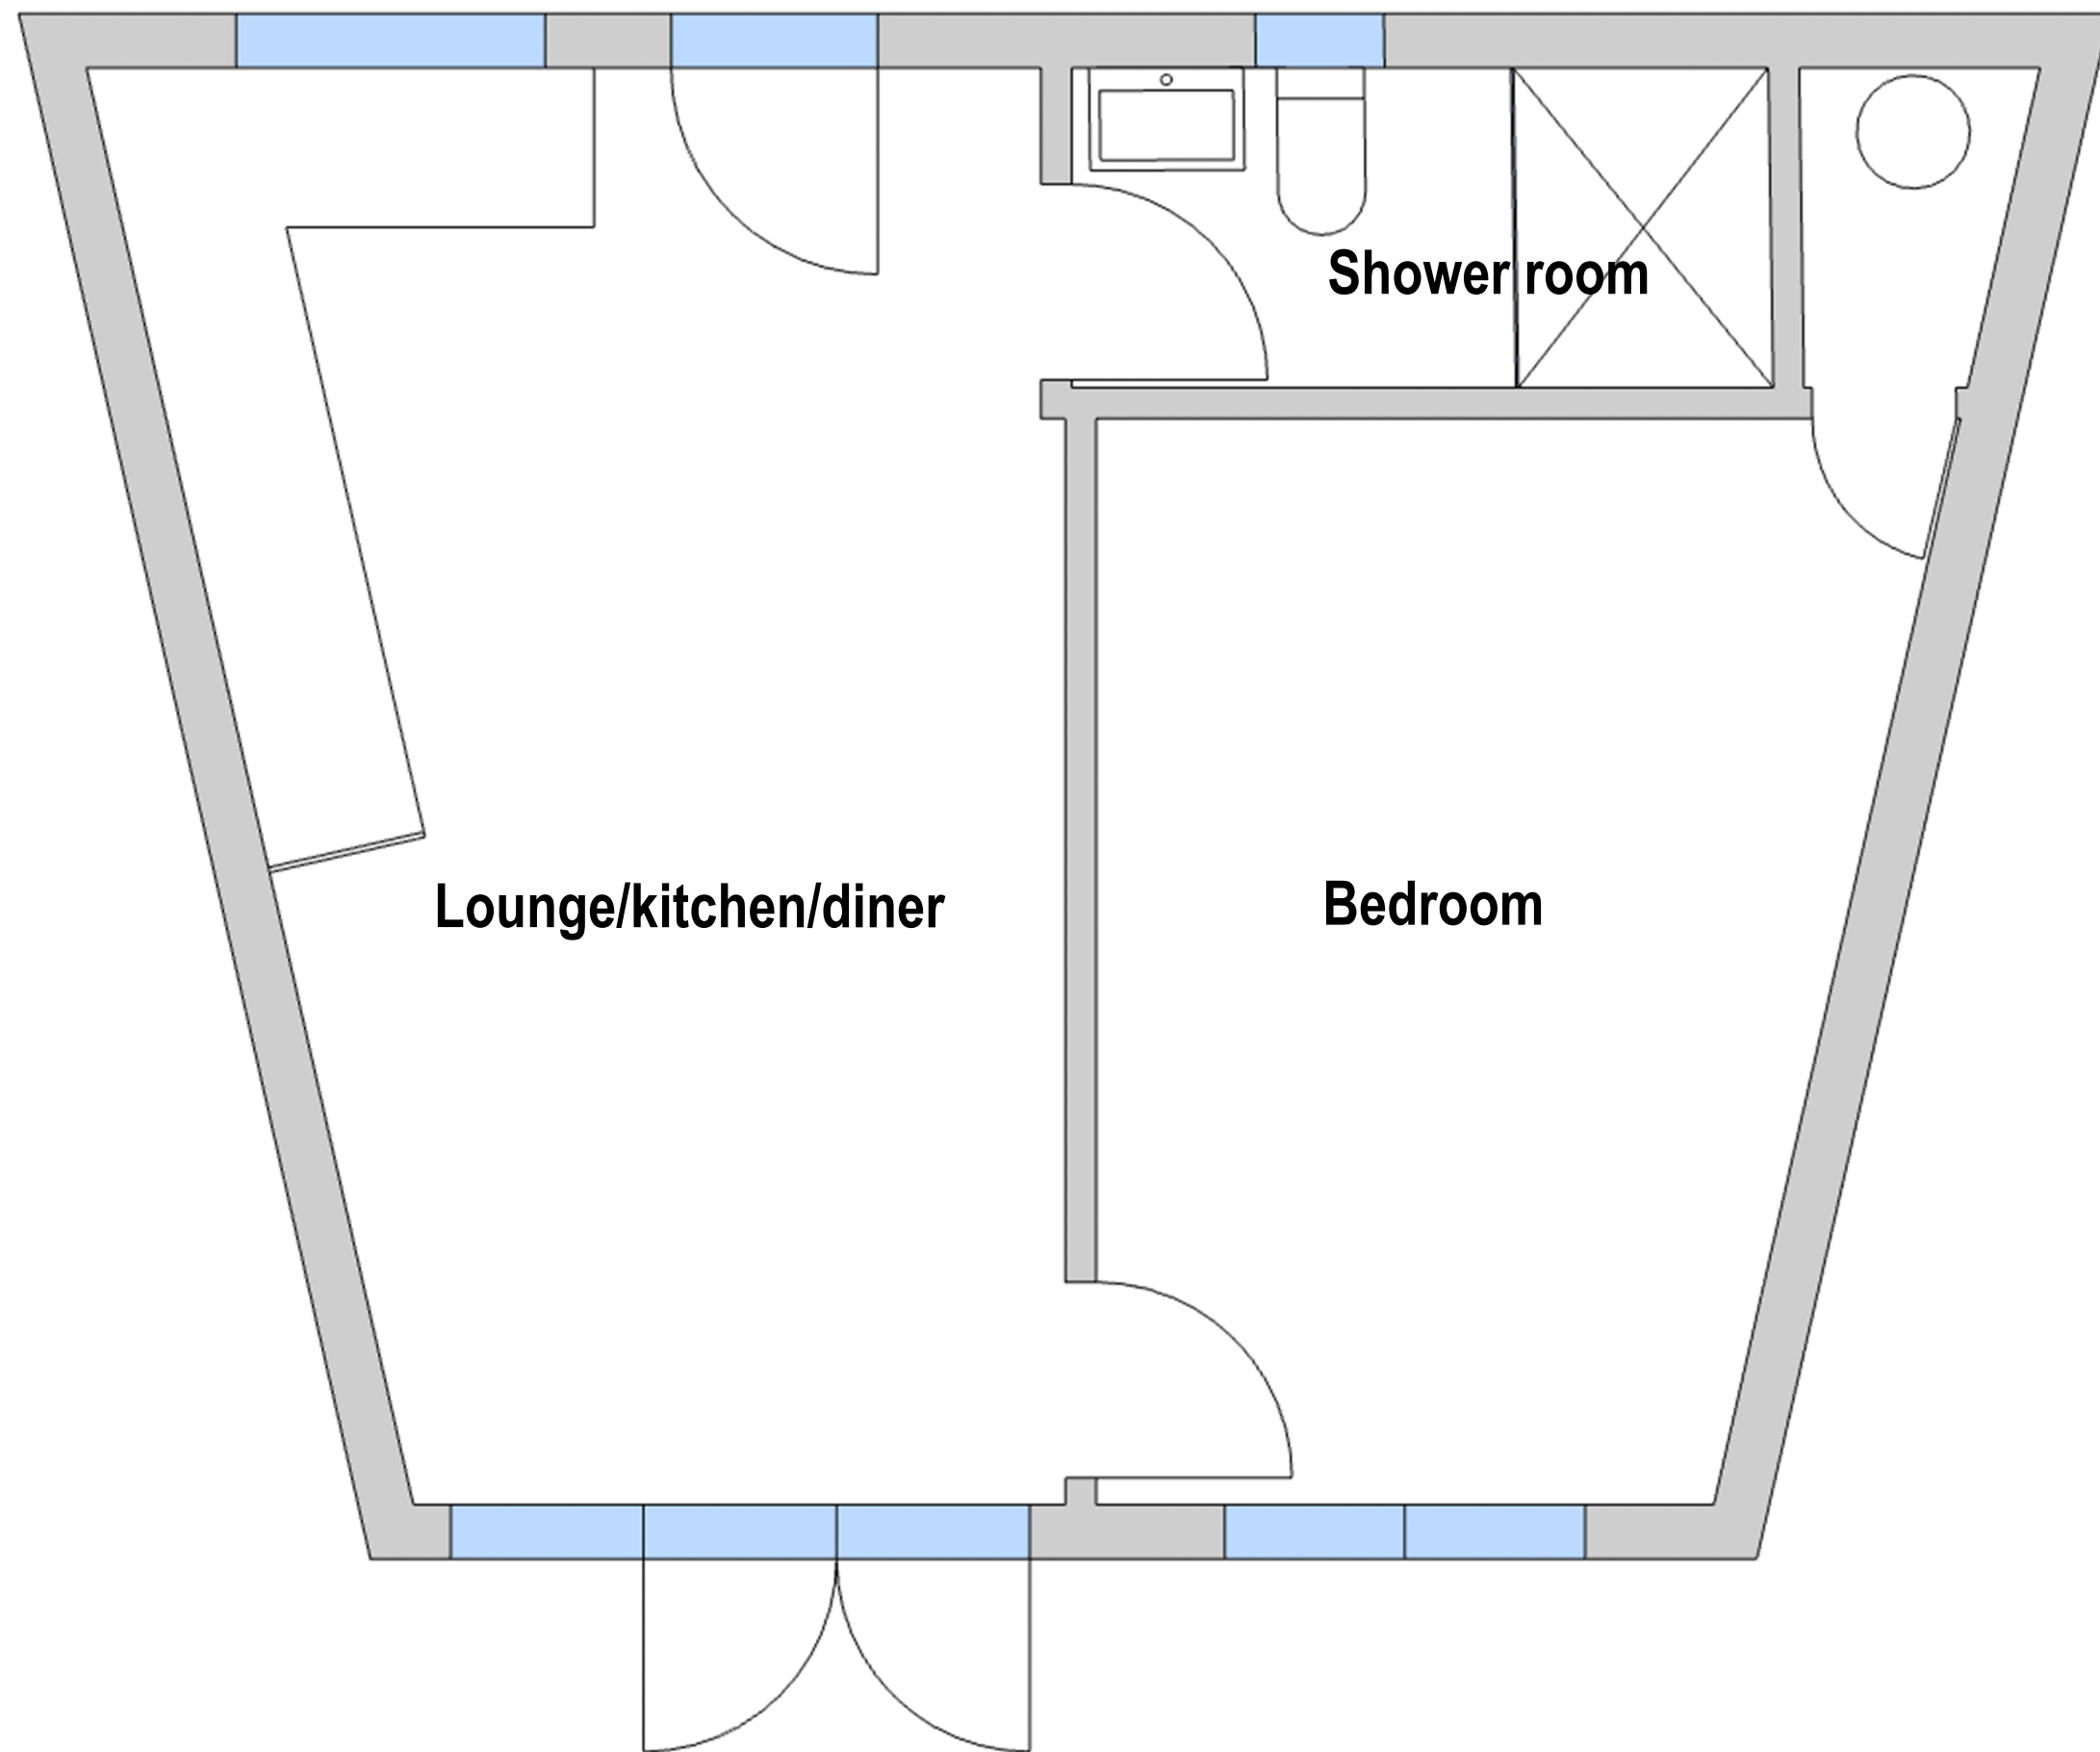

Cedar Lodge Garden Rooms

Mr & Mrs Toman
34 Witterings Road
Hayling Island
PO11 9SP

Project
Timber Framed Residential Annex

Elevation
Floor Plan

Scale
1:50

Date
23-01-2023

Cedar Lodge Garden Rooms Ltd