


Proposed Footpath build up where not in Root protection zone

Excavations in tree root protection zones to be carried out by hand only under arboricultural supervision. If roots found, seek instructions

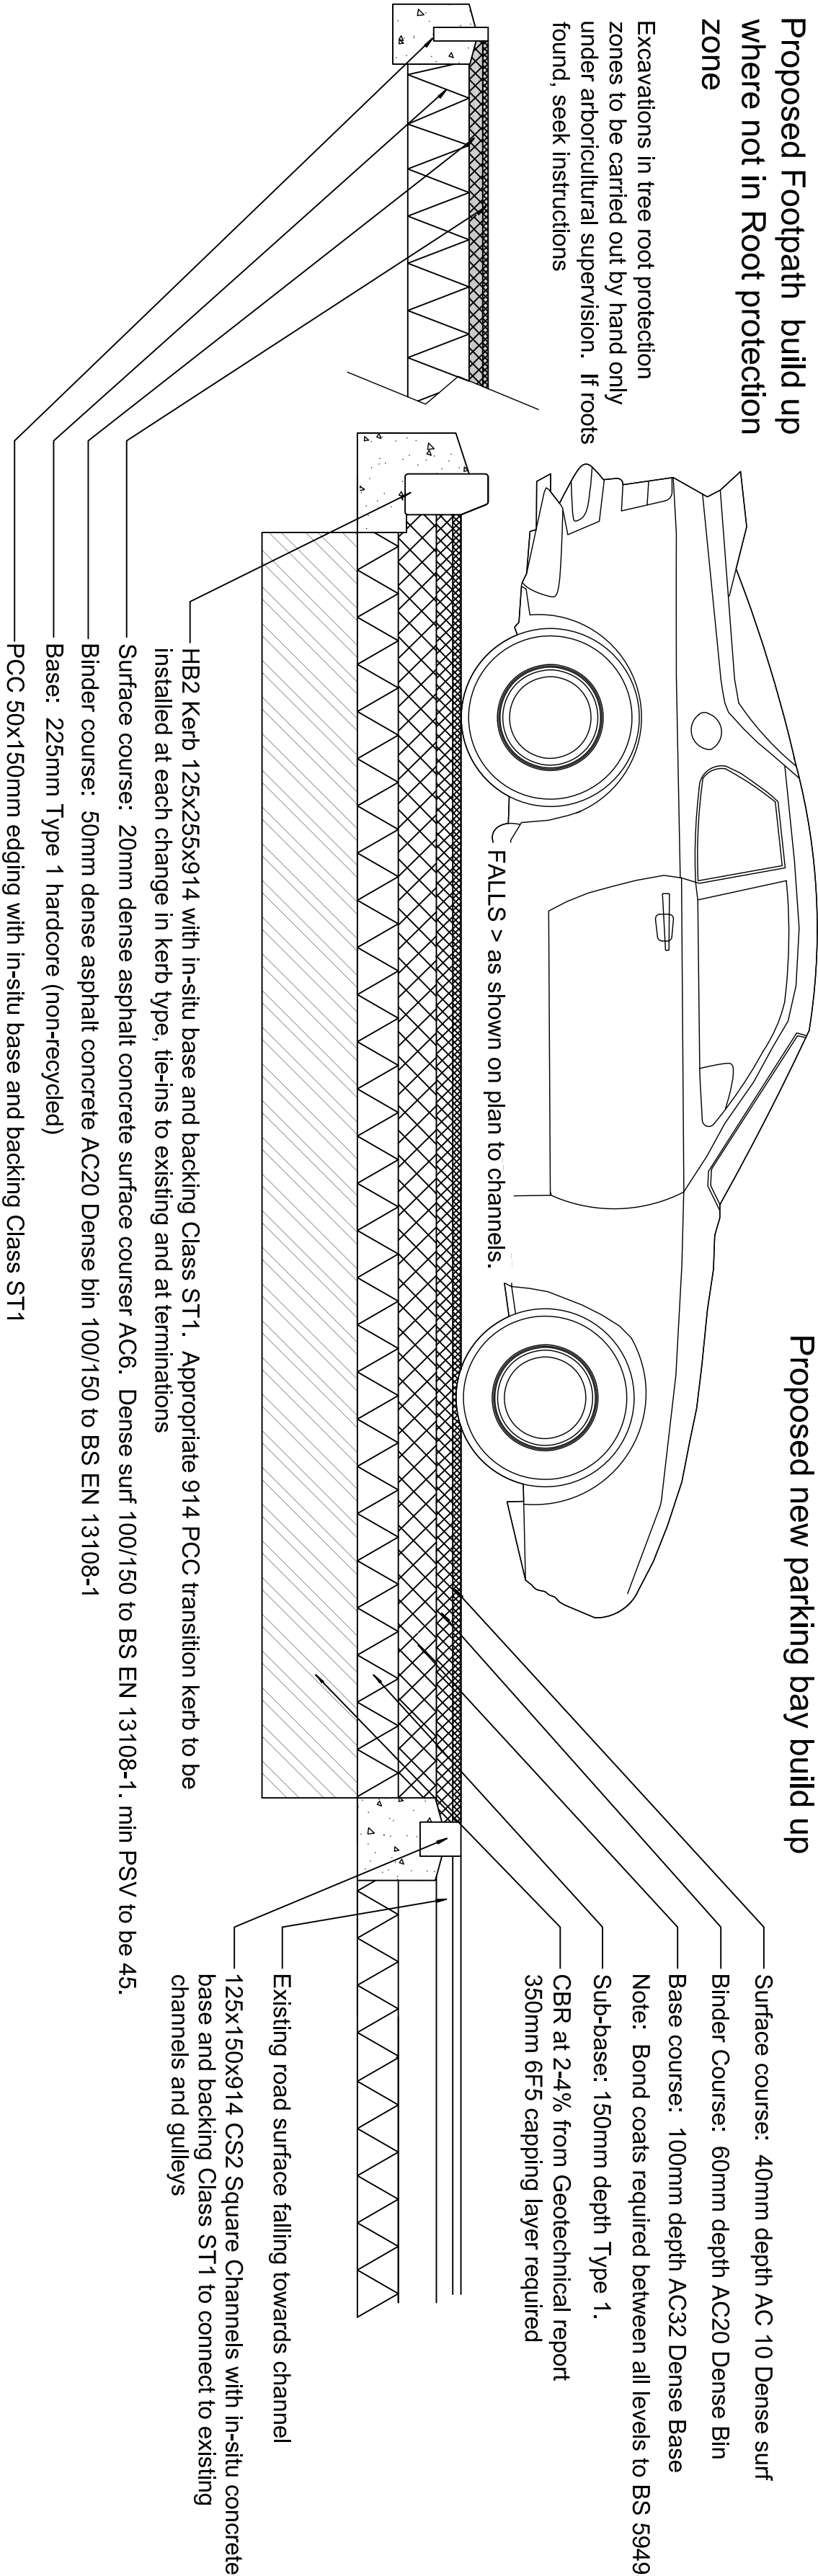

Proposed new parking bay build up

- Surface course: 40mm depth AC 10 Dense surf
- Binder Course: 60mm depth AC20 Dense Bin
- Base course: 100mm depth AC32 Dense Base
- Note: Bond coats required between all levels to BS 594987
- Sub-base: 150mm depth Type 1.
- CBR at 2-4% from Geotechnical report
- 350mm 6F5 capping layer required

Existing road surface falling towards channel

125x150x914 CS2 Square Channels with In-situ concrete base and backing Class ST1 to connect to existing channels and gulleys

HB2 Kerb 125x255x914 with in-situ base and backing Class ST1. Appropriate 914 PCC transition kerb to be installed at each change in kerb type, tie-ins to existing and at terminations

Surface course: 20mm dense asphalt concrete surface courser AC6. Dense surf 100/150 to BS EN 13108-1. min PSV to be 45.


Binder course: 50mm dense asphalt concrete AC20 Dense bin 100/150 to BS EN 13108-1

Base: 225mm Type 1 hardcore (non-recycled)


PCC 50x150mm edging with in-situ base and backing Class ST1

Proposed build up of North to South Footpath set East of new housing, where within Root protection zone

Excavations in tree root protection zones to be carried out by hand only under arboricultural supervision. If roots found, seek instructions

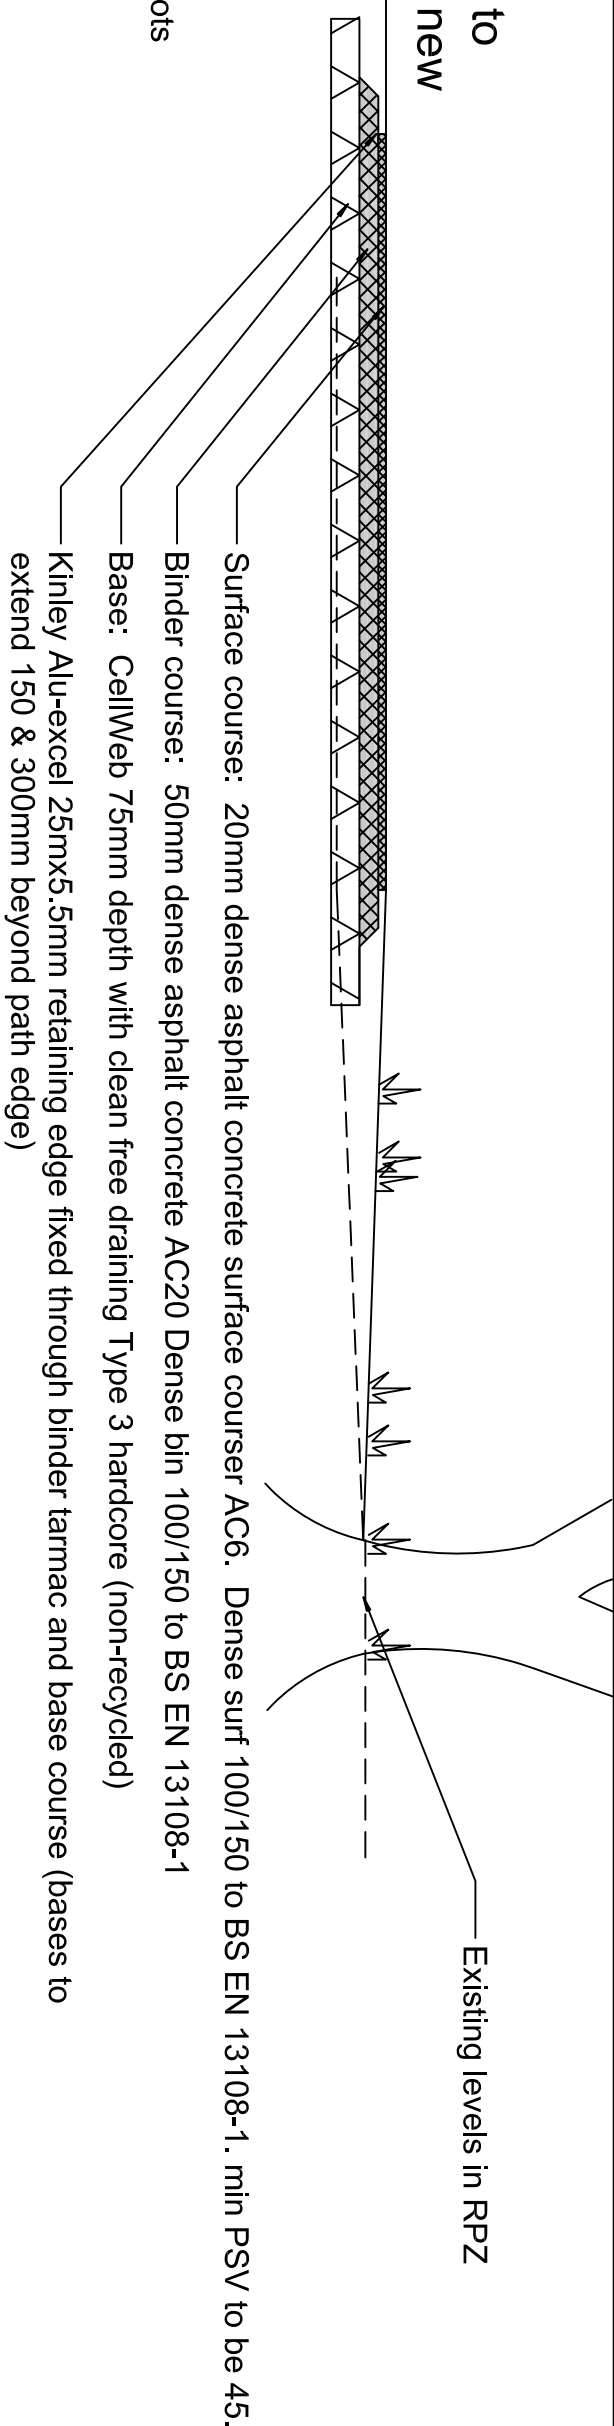

Proposed tactile paving layout

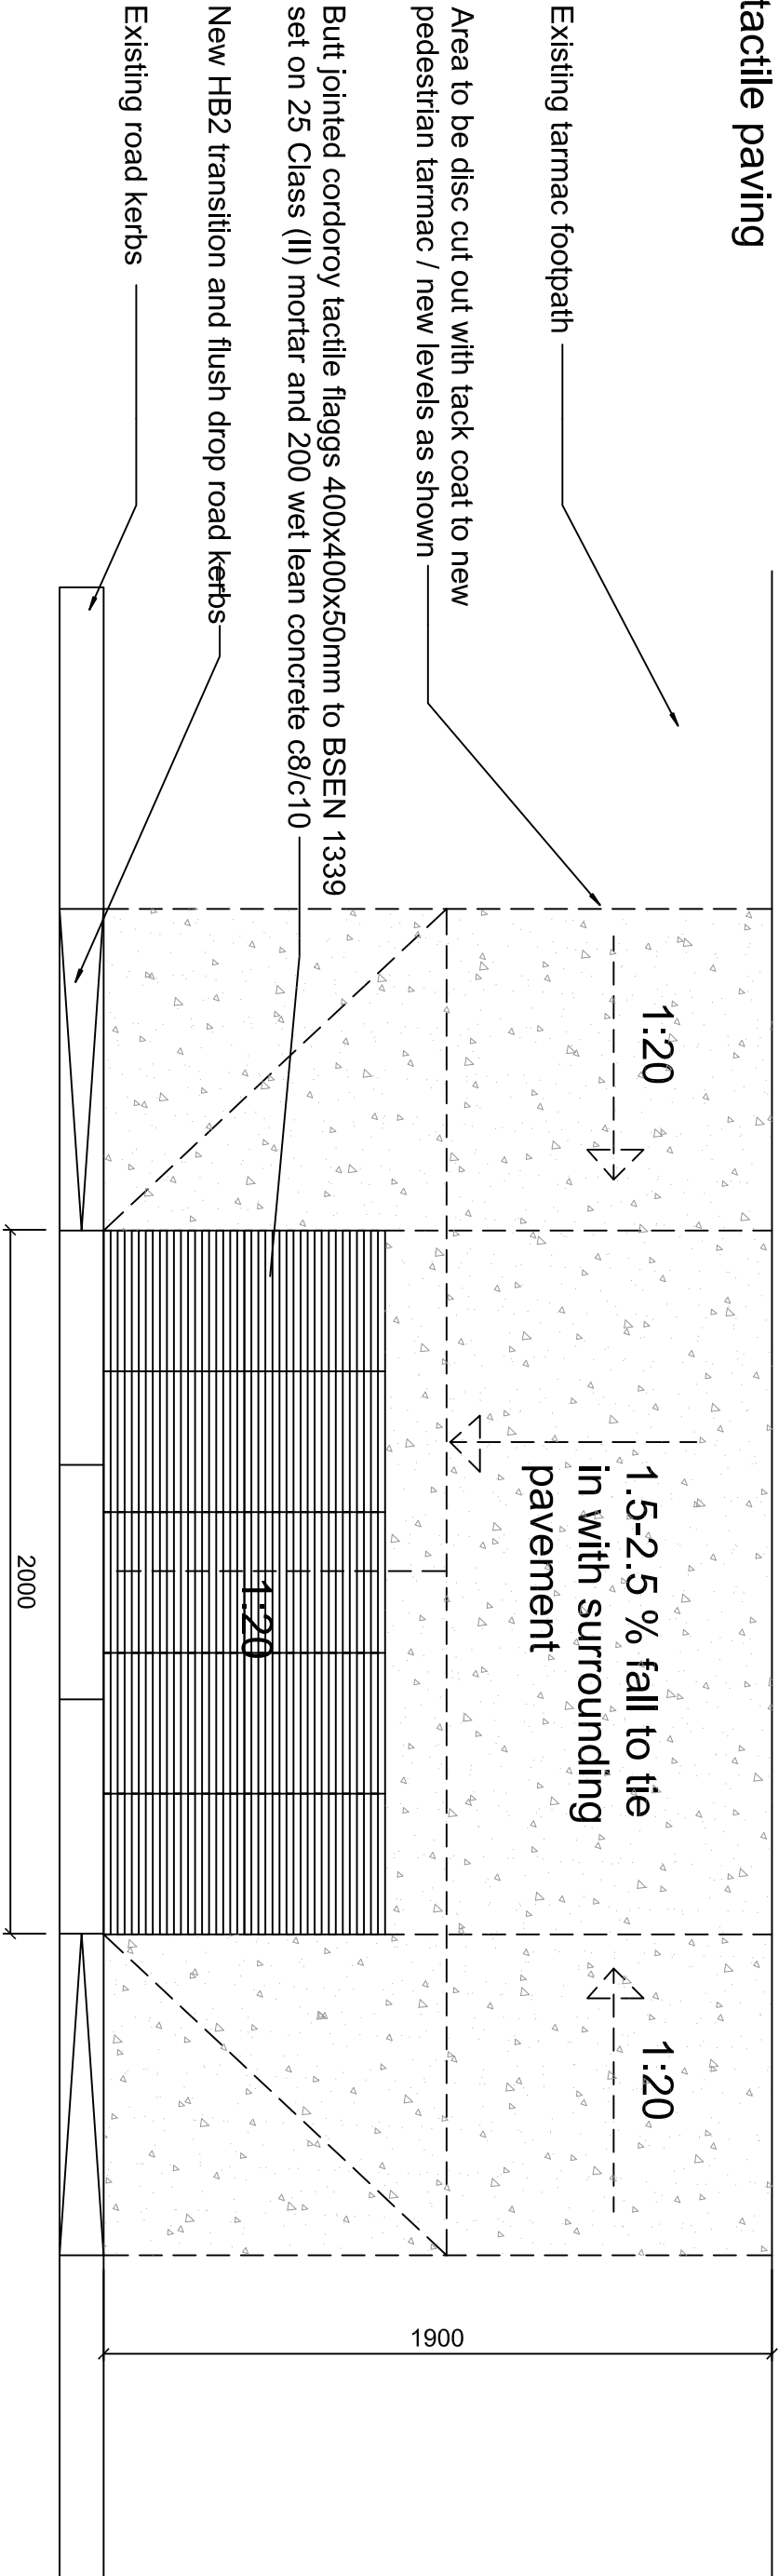

NOTE: All dimensions to be checked on site prior to commencement of any work
*** DO NOT SCALE FROM THIS DRAWING***
Notify C.A. of any discrepancies before ordering materials.

No.

--	--	--	--

24.04.23	Updated planting, surfacing & drainage hb	
Rev / Date	Revision Details (Amended by/)	Approved by

Project
Bunting Gardens

Drawing Title
Sections and details

through highways
and footpaths

Date	17.03.23	Scale	1:20@A2
------	----------	-------	---------

HOUSING, NEIGHBOURHOOD & BUILDING SERVICES



DEPARTMENTAL SECTION: LANDSCAPE ARCHITECTS: Susan Whitehouse Dip.L.A. MLL. Tel No: 023 9233 4092

Design/Survey by	HB	Drawn by	HB	Checked by	CG
------------------	----	----------	----	------------	----

Drawing No	2637-5302-P2
------------	--------------

SURVEY	DESIGN	WORKING DRAWING
FEASIBILITY	TENDER	AS-BUILT
INFORMATION	CONTRACT	A.I.