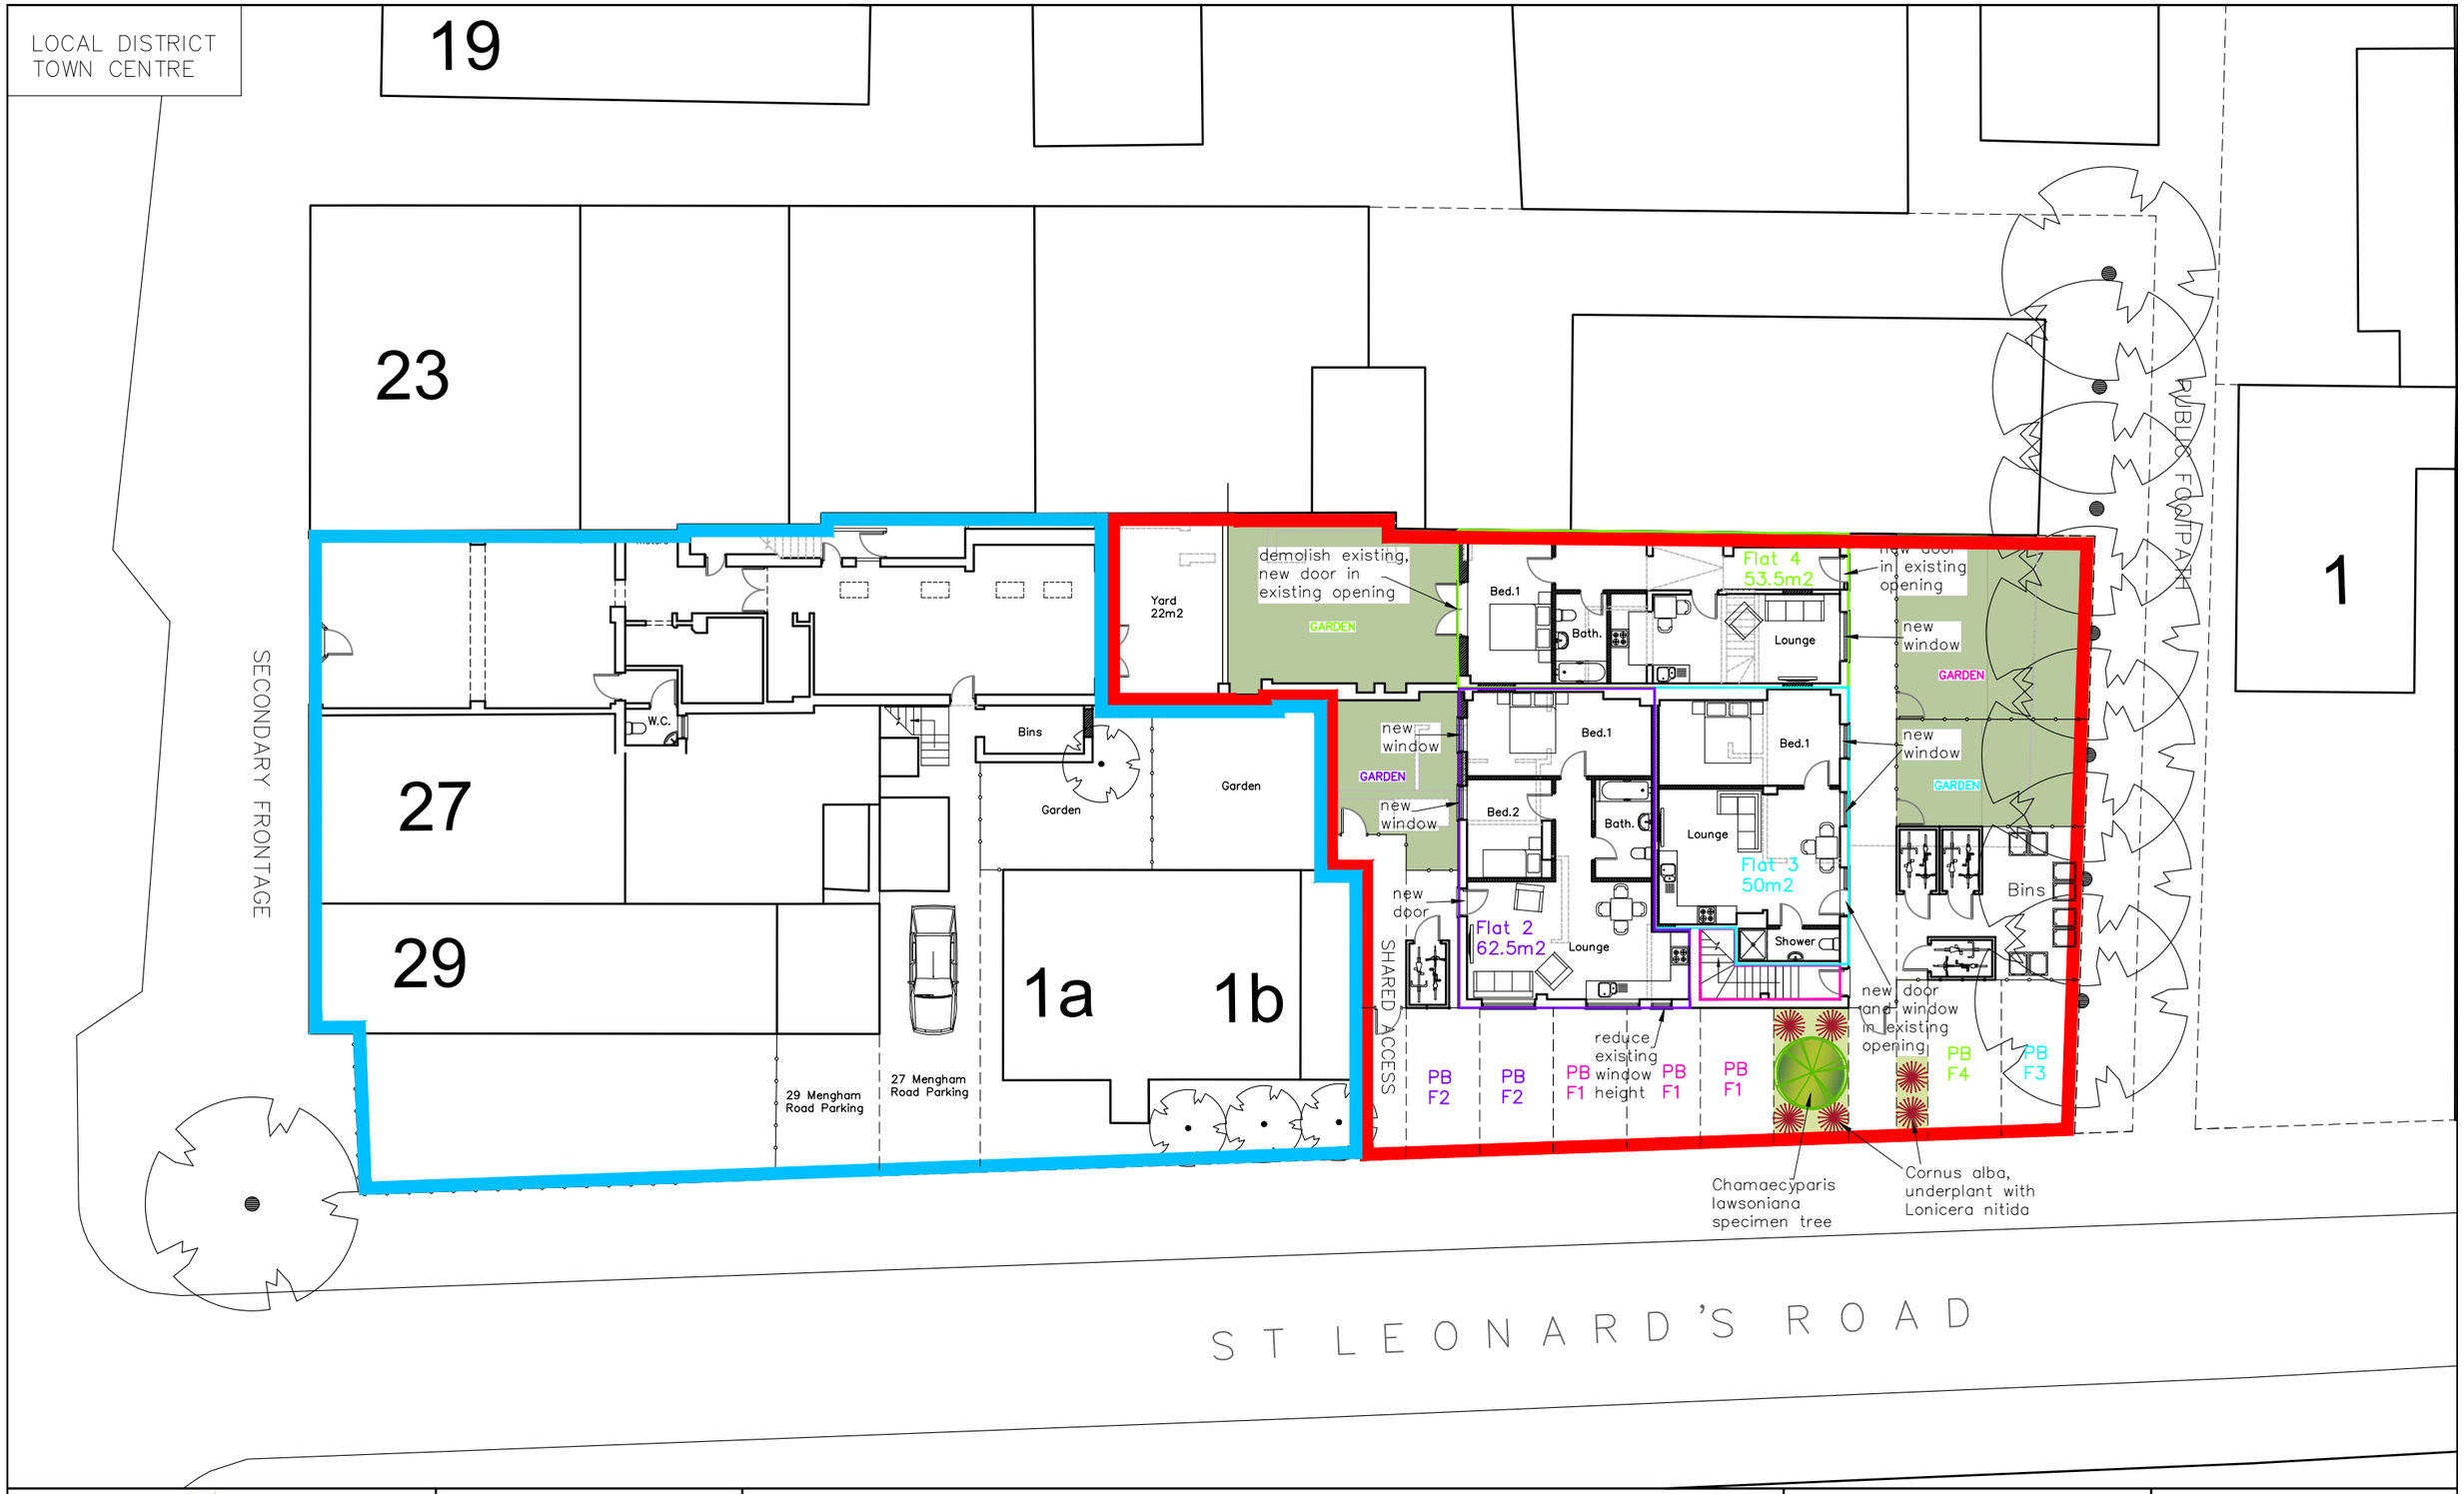

CAAD

Critchley Architecture And Design Ltd.

Contact: 02392 474 919 | info@caad.online

The Old Brewery,15E South Street, Havant, PO9 1BU

PROPOSED GROUND FLOOR PLAN

Revisions

a) Bins and bikes added/13.04.23/JHL
b) Planning revisions/23.06.23/JHL
c) Planning revisions/17.07.23/JHL
d) Planning revisions/15.08.23/JHL
e) Parking annotation/16.08.23/JHL

25 Mengham Road,
Hayling Island,
PO11 9BG

Scale A1=1:100, A3=1:200
Drawn OS/JHL
Date 04/04/2023

20058–413E

20m 40m 60m 80m