


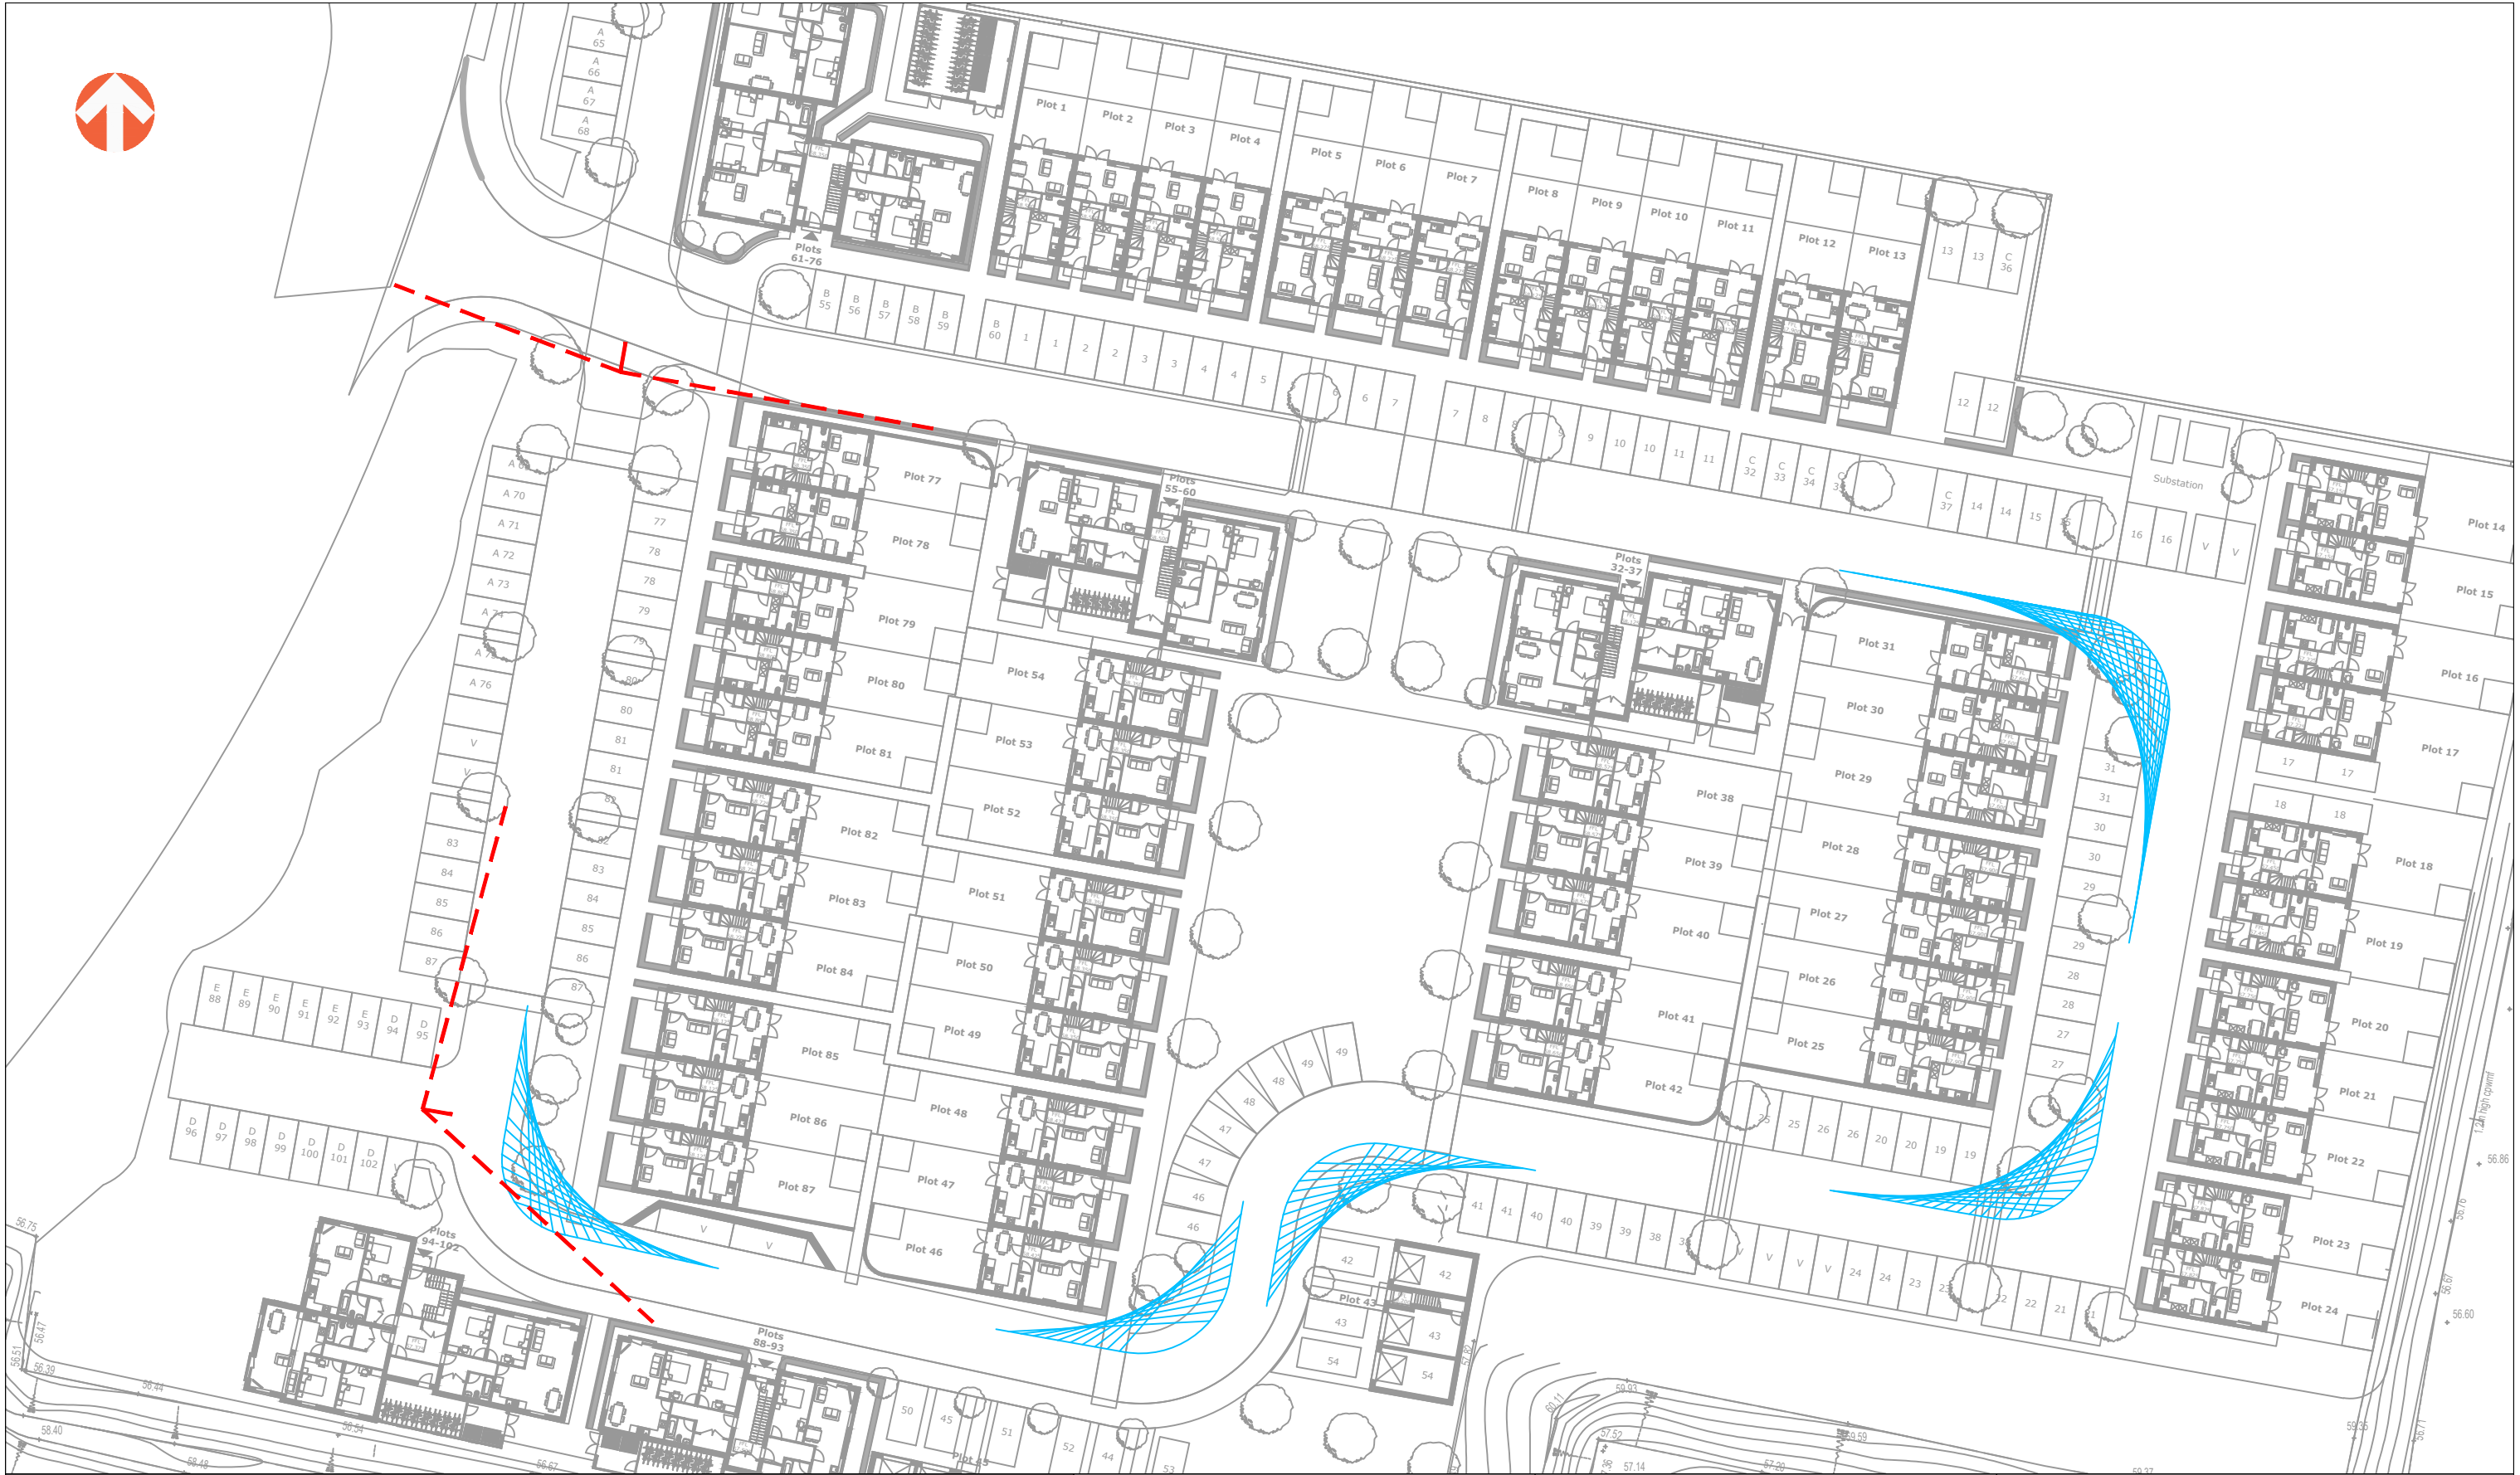

Key:

- 17m Forward visibility
- 2.4m x 25m Visibility splay

PROJECT: SOUTH DOWNS COLLEGE					
TITLE: INTERNAL FORWARD VISIBILITY PLAN					
PROJECT No: 1017					
DRAWING No: 01-PHL-1003					
REV: B					
SCALE @ A0 1:500 25 metres					
DRAWING STATUS: FOR INFORMATION ONLY					

Awcock Ward Partnership, Ada House, Pynes Hill, Exeter, EX2 5TU
Tel: 01392 409007 Web: www.awpexeter.com