


54 BIRCH TREE DRIVE
EMSWORTH PO10 7

MAY 2021

SCALE 1:100

MR & MRS SHEL

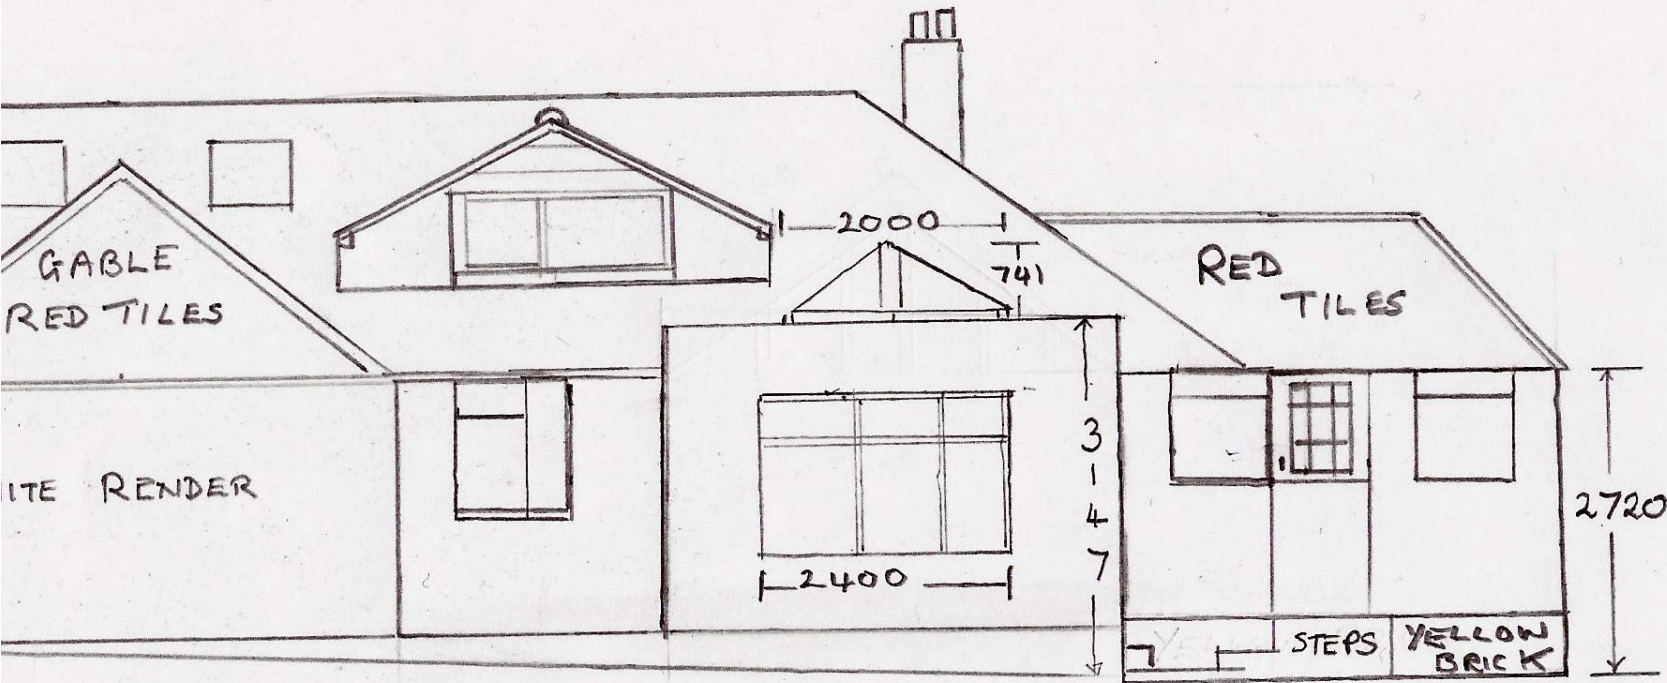

SIDE ELEVATION (WEST) PROPOSED
ELEVATION