


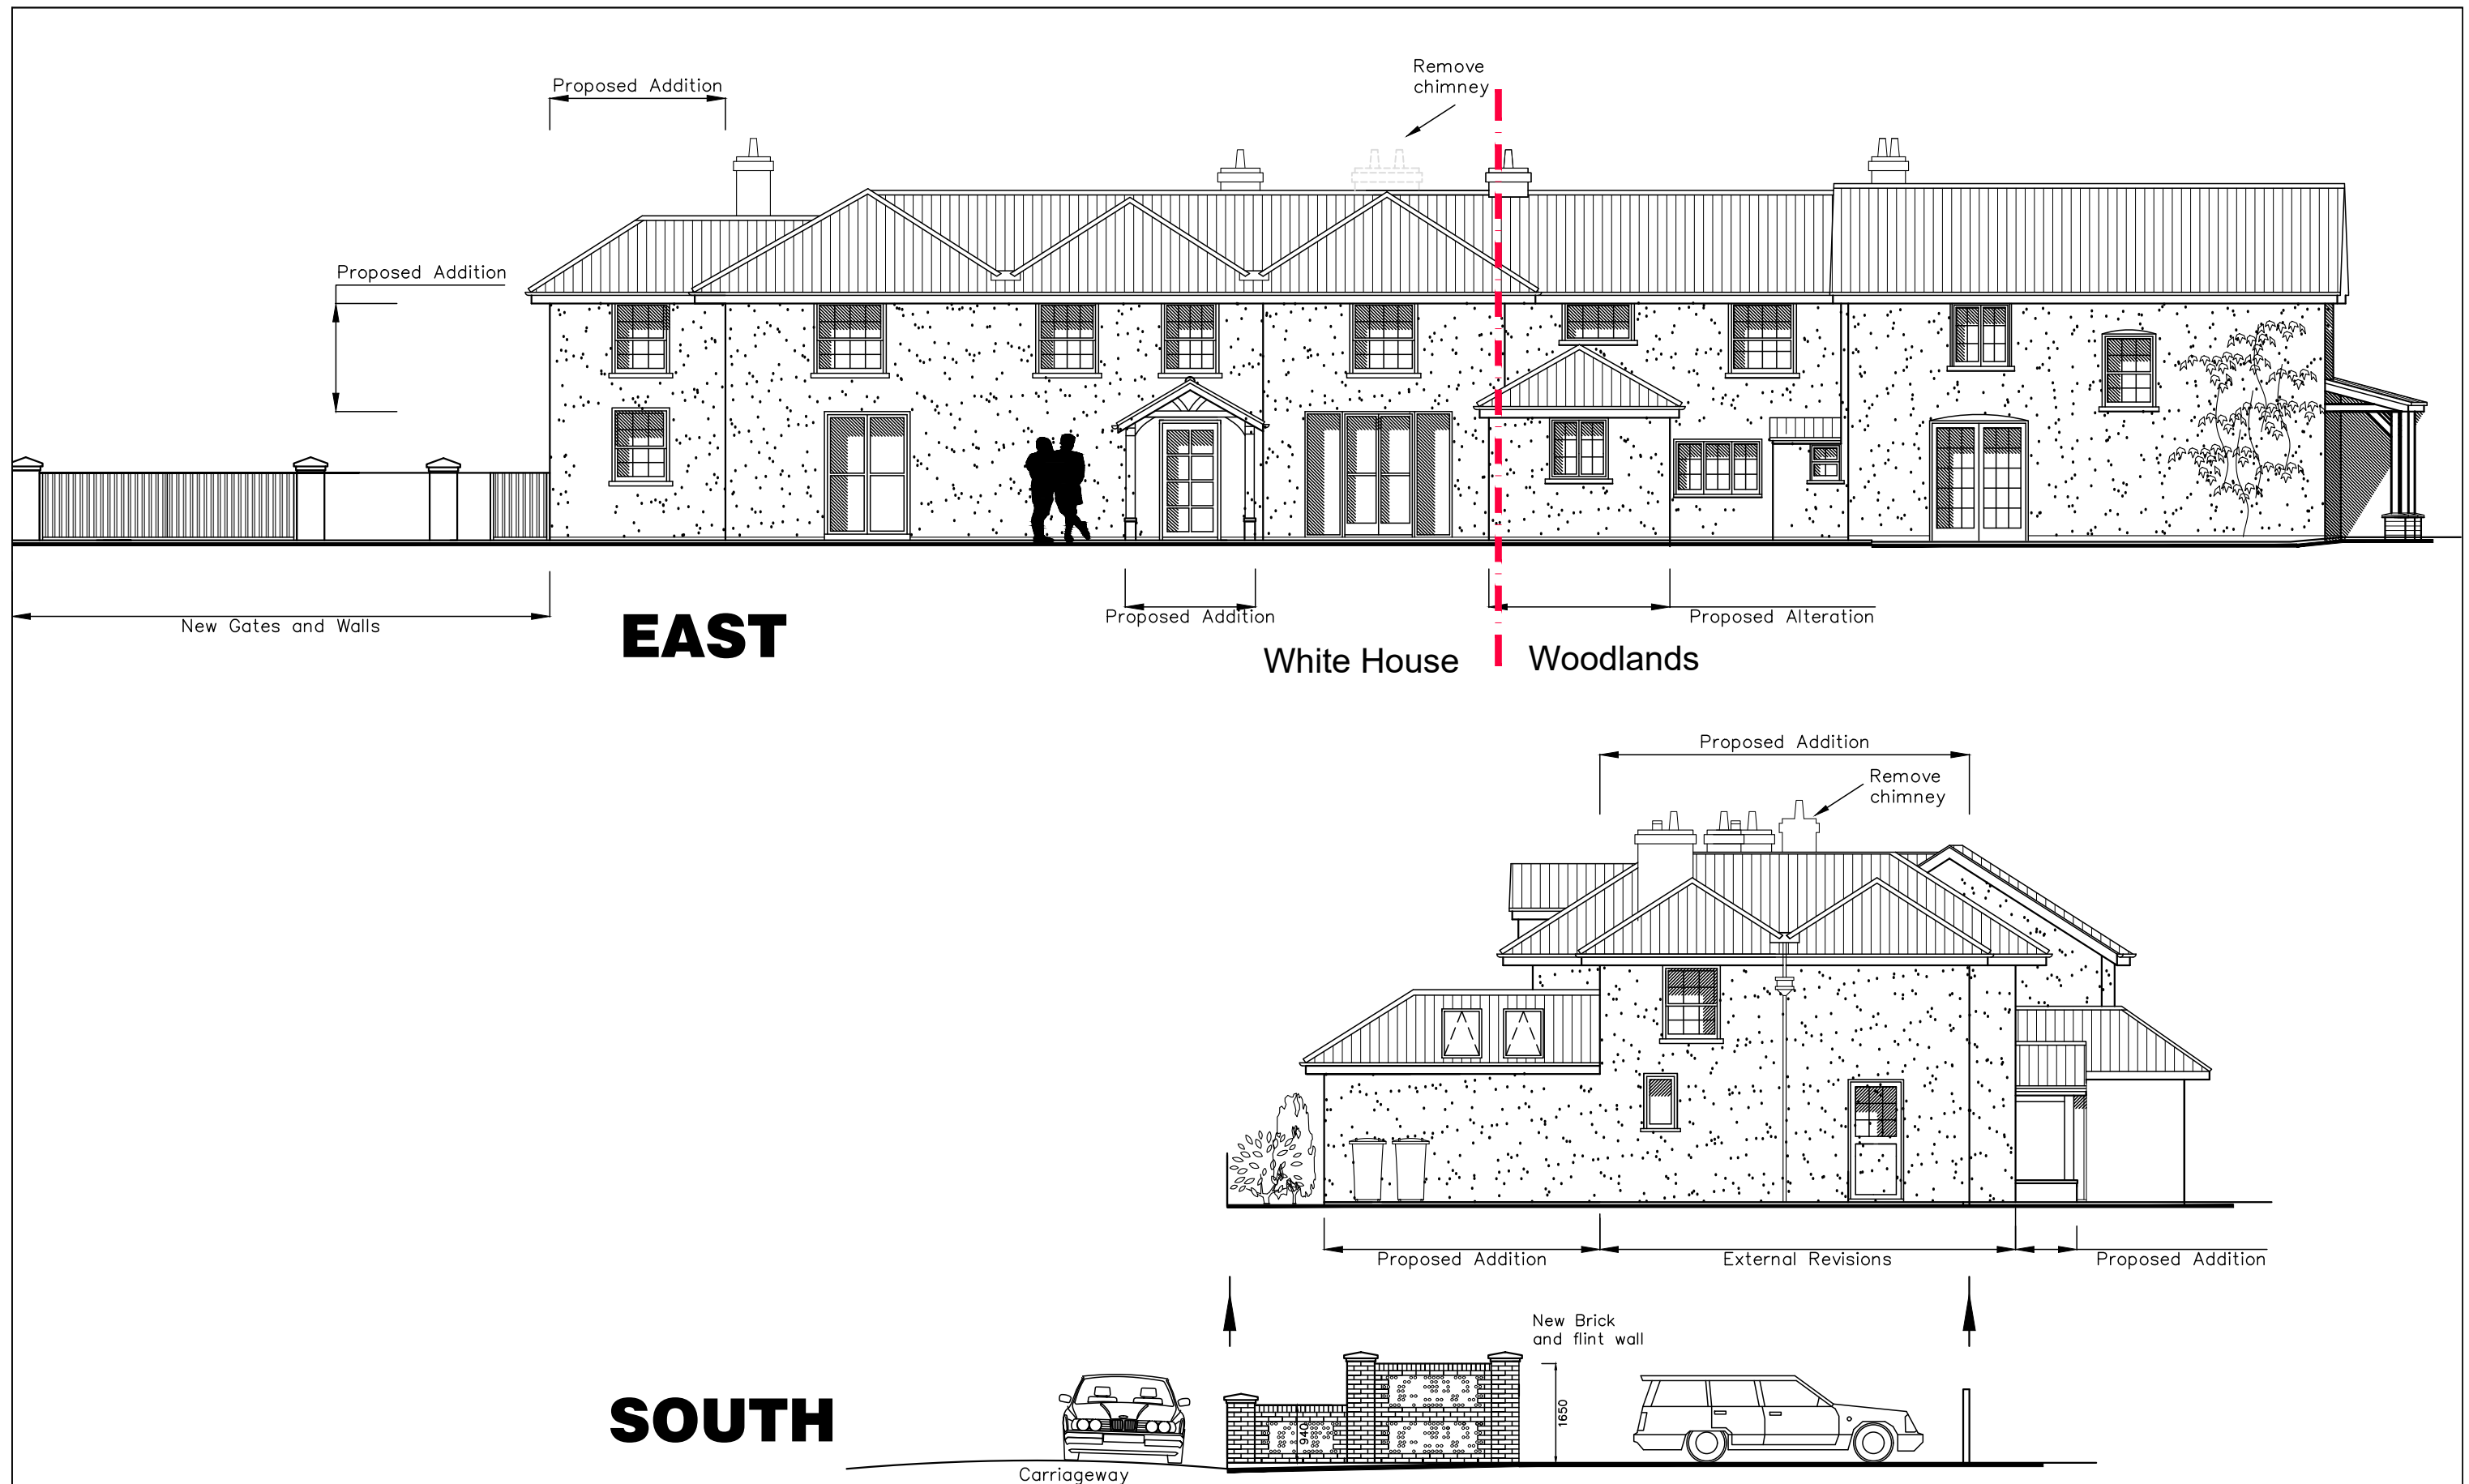

CAD

Critchley Architecture And Design Ltd.
Contact: 02392 474 919 | info@caad.online

The Old Brewery, 15E South Street, Havant, PO9 1BU

Carter A – Proposed Elevations. East & South

Revisions

- | | |
|------------------------------------|---|
| a) Window Revisions/15.12.2021/LNR | f) Roof Revisions/ 13.10.2022/ZS |
| b) Porch Addition/29.06.2022/LNR | g) Gym revisions/ 31.10.22 / MHC |
| c) Notation added. 07/07/2022 MHC | h) Entrance gate, window revisions/ 12.01.2023/ZS |
| d) Porch Amendment/23.08.2022/LNR | i) Gate update/27.01.23/SAR |
| e) Added Study/gym/06.10.2022/ZS | |

White House
Eastleigh Road
Havant
PO9 2NY

Scale A1=1:50, A3=1:100
Drawn MHC
Date 9/11/2021

21111-571 ⁱ

10m

20m

30m

40m