


Proposed extension to square up building.

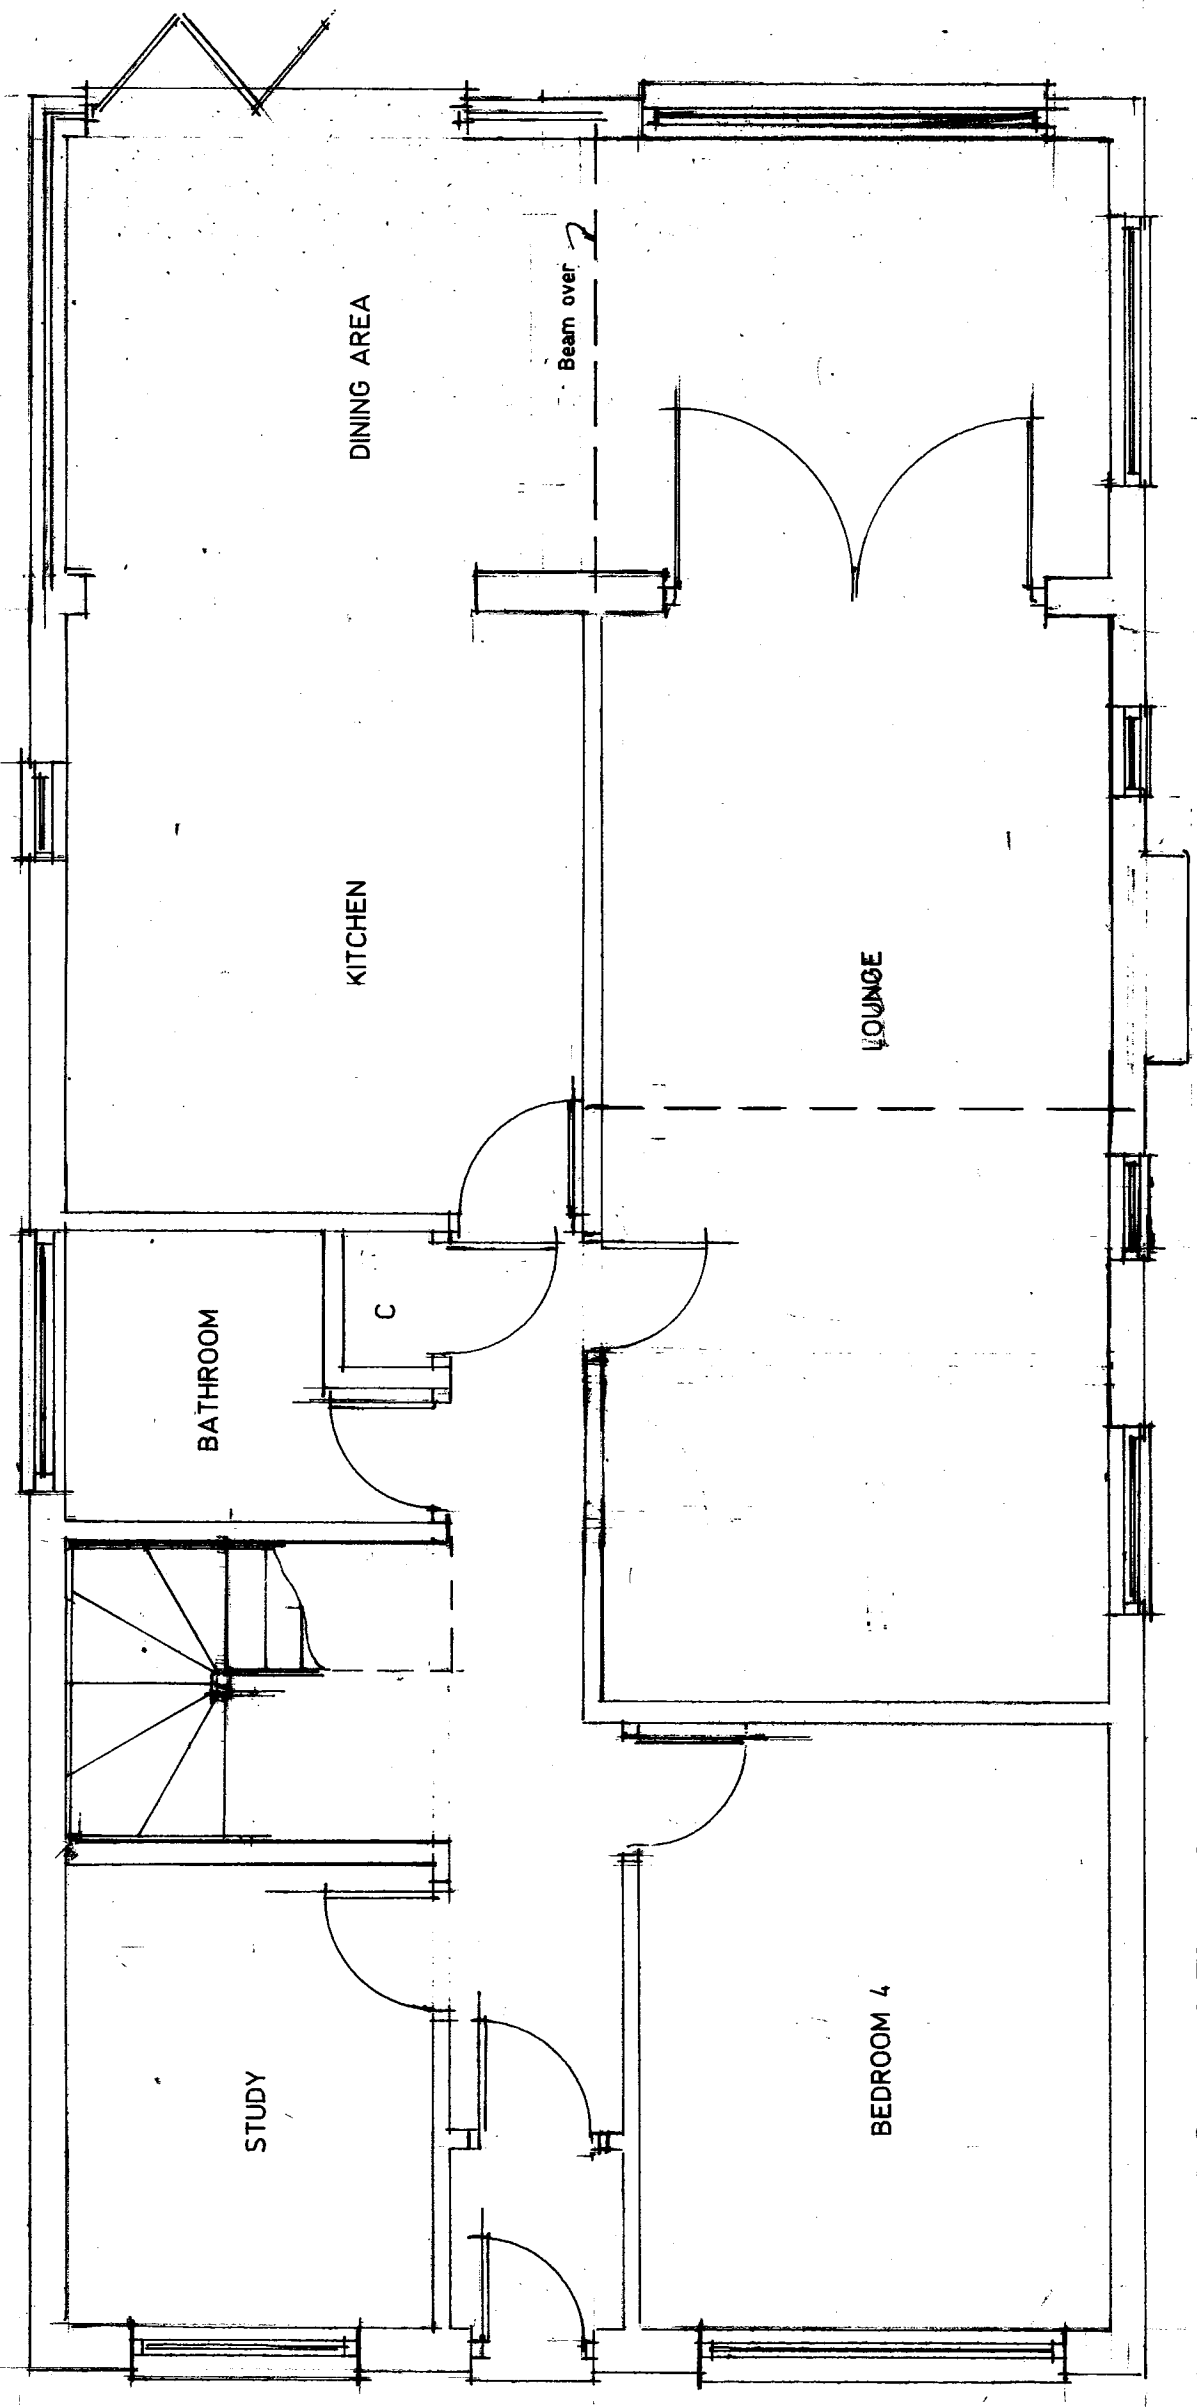

Proposed Ground Floor Layout.

Proposed rooms in roof at 109 Haslar Crescent Waterlooville, Hants. P07 6DD		Mr. Warren Stanley.	
Scale	1:50	Date	April 2023
A3 Drawing Number	2	Revision	A B C D

