


This drawing may be scaled with reference to the scale bar for planning application purposes only. Do not scale for any other purpose, use only unannotated dimensions. All dimensions are to be checked by parties using the drawing, and any errors or omissions are to be reported to James Potter Associates Ltd.

Rev.	Date	Note	Author	Checker
-	dd/mm/yy	Note	XXX	XXX



FRONT INDICATIVE 3D VISUAL

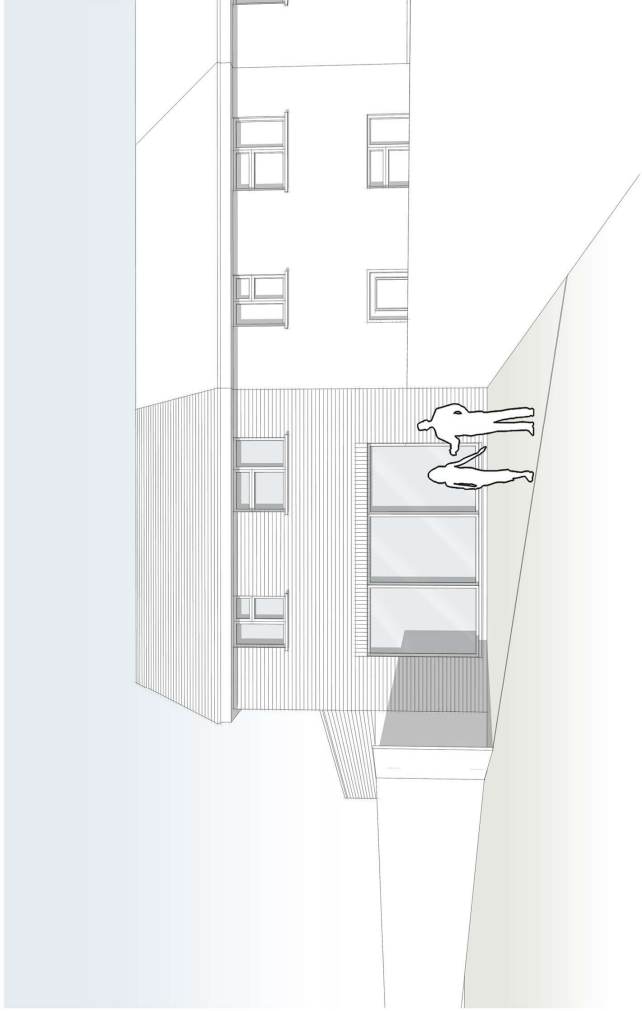

BACK INDICATIVE 3D VISUAL



Project PROPOSED ADDITIONAL NEW DWELLING 12 DIBDEN CLOSE HAYANT PO9 4BB	Drawing	INDICATIVE 3D VISUALS	
	Job-Dwg Number	22091-PL-006	Rev. -
Client MR JAMES POTTER	JPA JAMES POTTER ASSOCIATES www.jp.a.design JPA - PORESMOUIH 117 Highland Road, Southsea, Portsmouth, PO4 9DD T: +44(0)2394 002 897		
Status PLANNING			
Scale 1:100			
Author JK	Checked JP	Date 21/03/2023	Sheet Size A3