


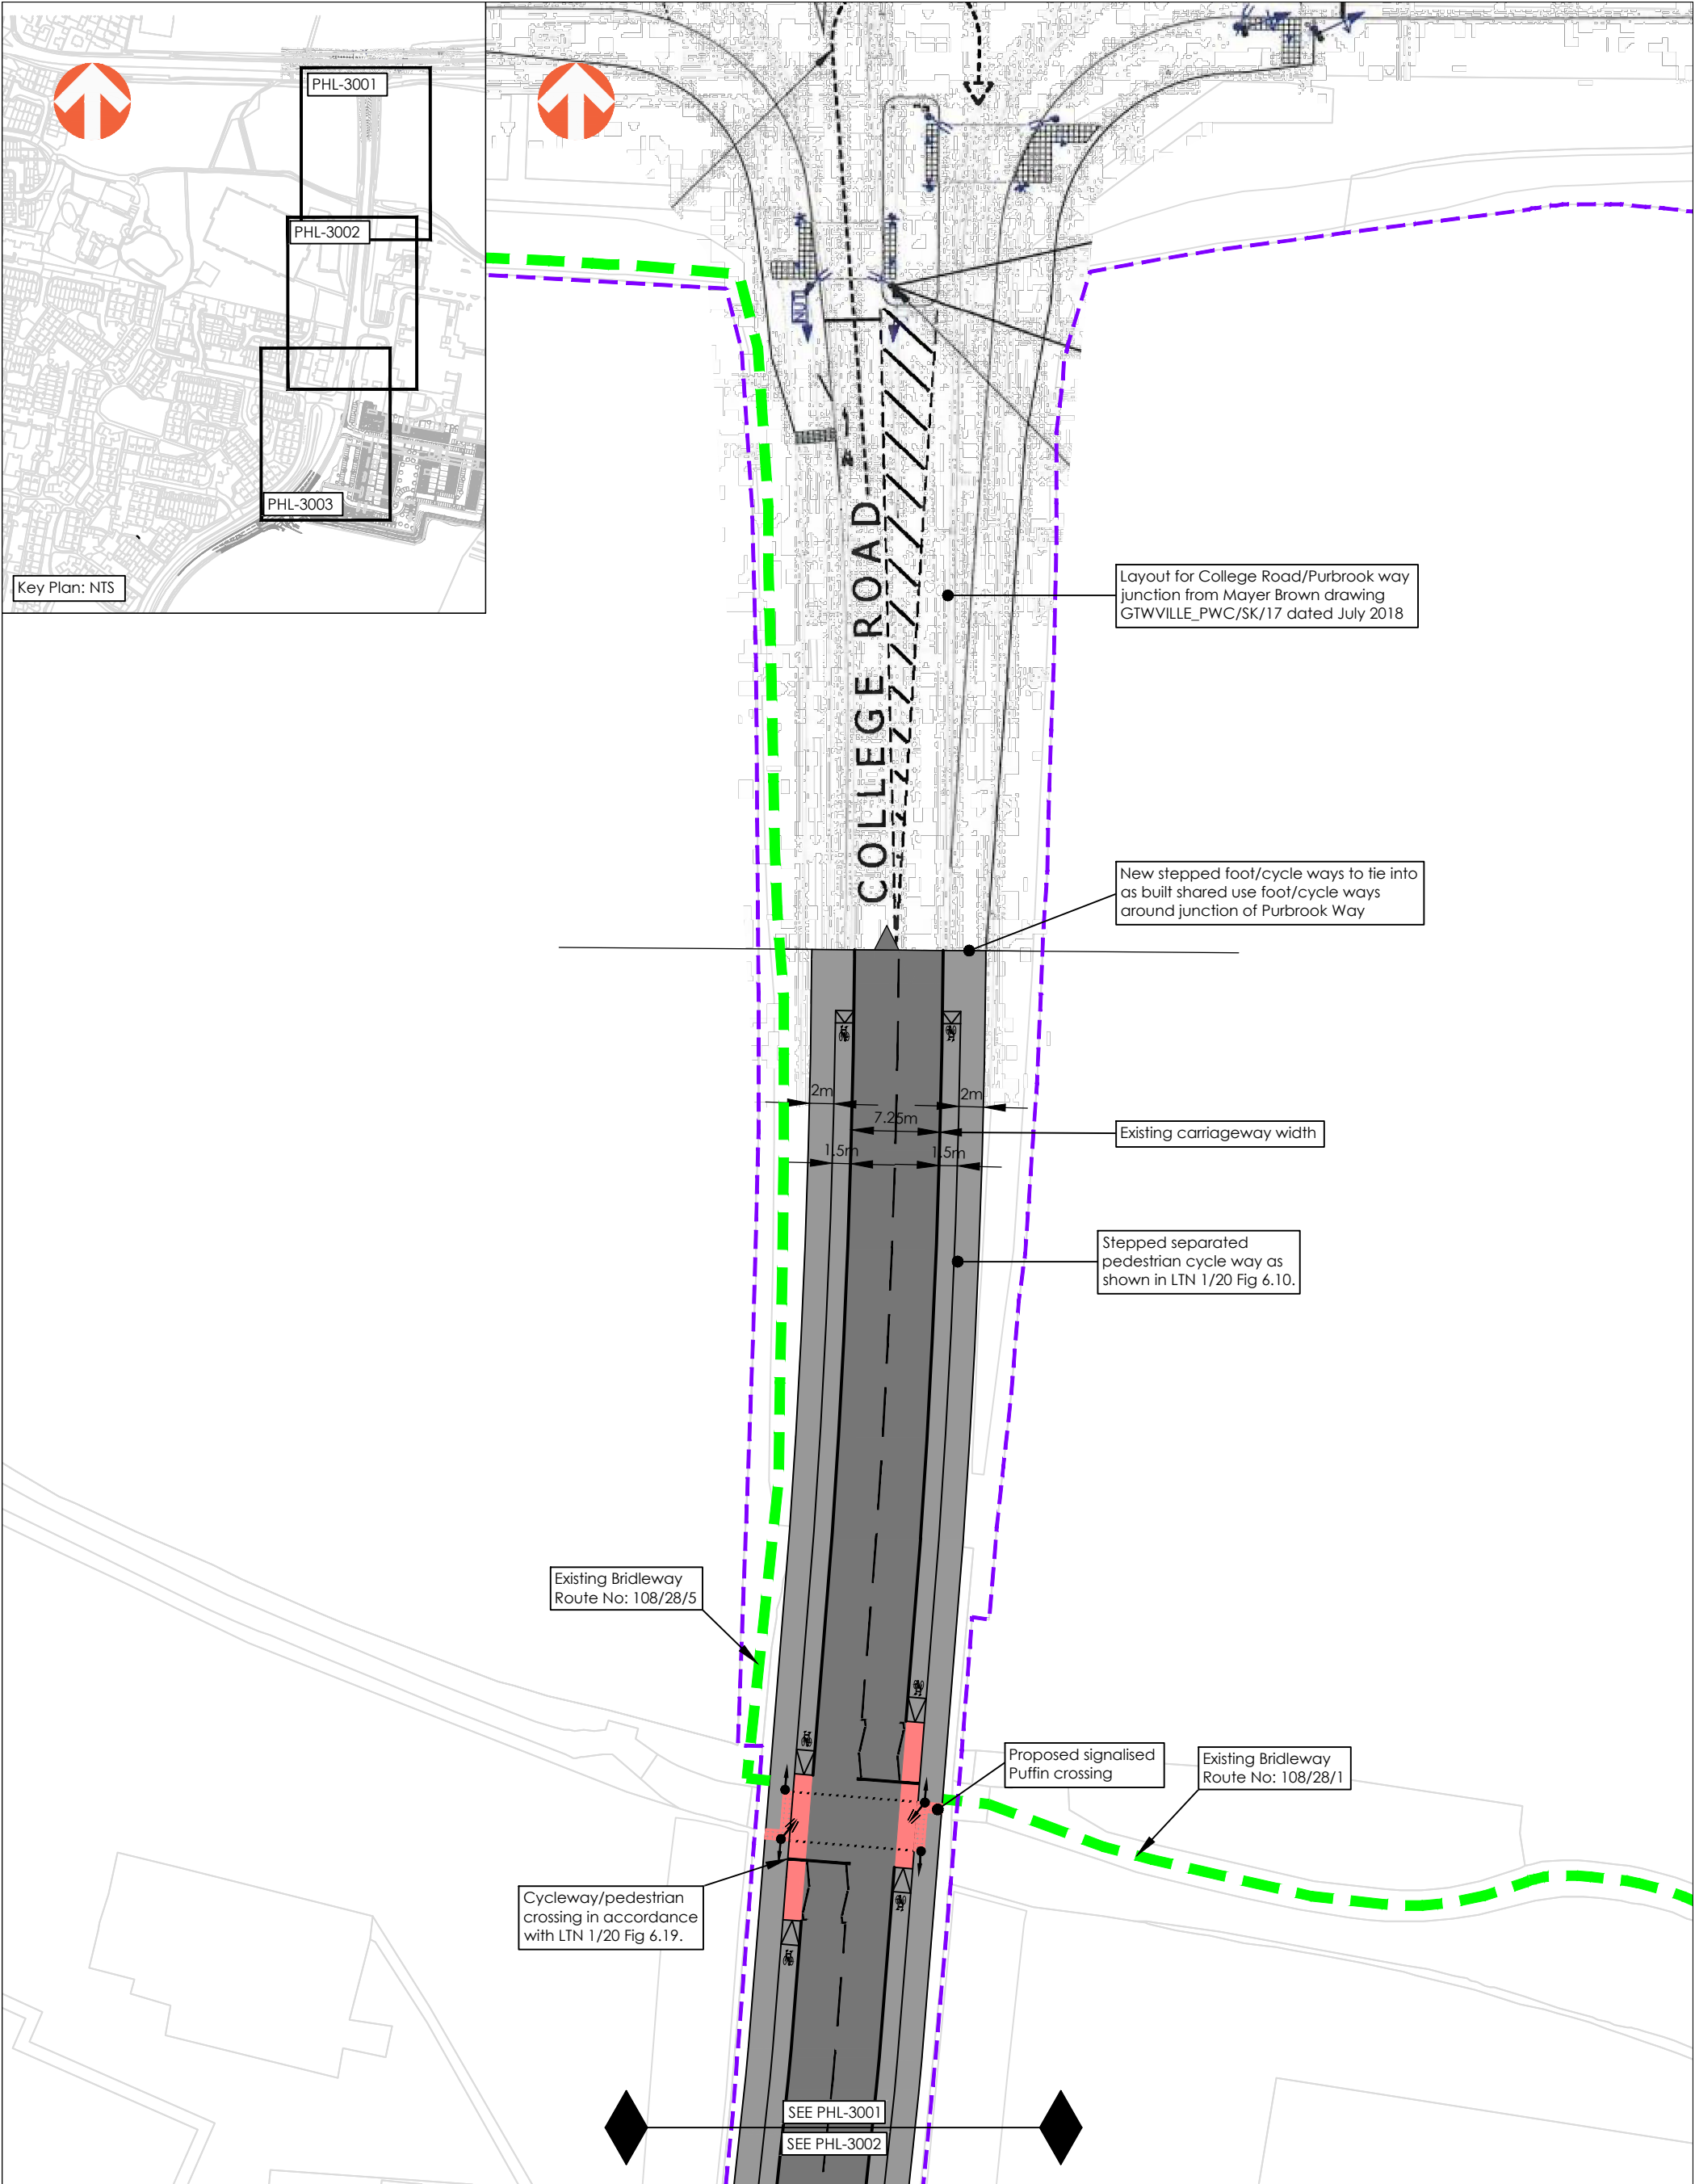

Key:

--- HMPE

A			04.05.2023	INITIAL ISSUE	BG	MR	AJW
REV	DATE	DESCRIPTION			BY	CHK	APD
CLIENT: PLACES FOR PEOPLE							
DRAWING STATUS: FOR INFORMATION ONLY							

PROJECT:
COLLEGE ROAD, HAVANT

TITLE: POTENTIAL FUTURE CYCLEWAY IMPROVEMENTS TO COLLEGE ROAD - SHEET 1

PROJECT No: 1017	DRAWING No: 01-PHL-3001	REV: A
---------------------	----------------------------	-----------

SCALE @ A0
1:500
25 metres

Awcock Ward Partnership, Ada House, Pynes Hill, Exeter, EX2 5TU
Tel: 01392 409007 Web: www.awpexeter.com