Proposed South Elevation

Scale 1:100 @ A3

0 5m 10m

PLANNING

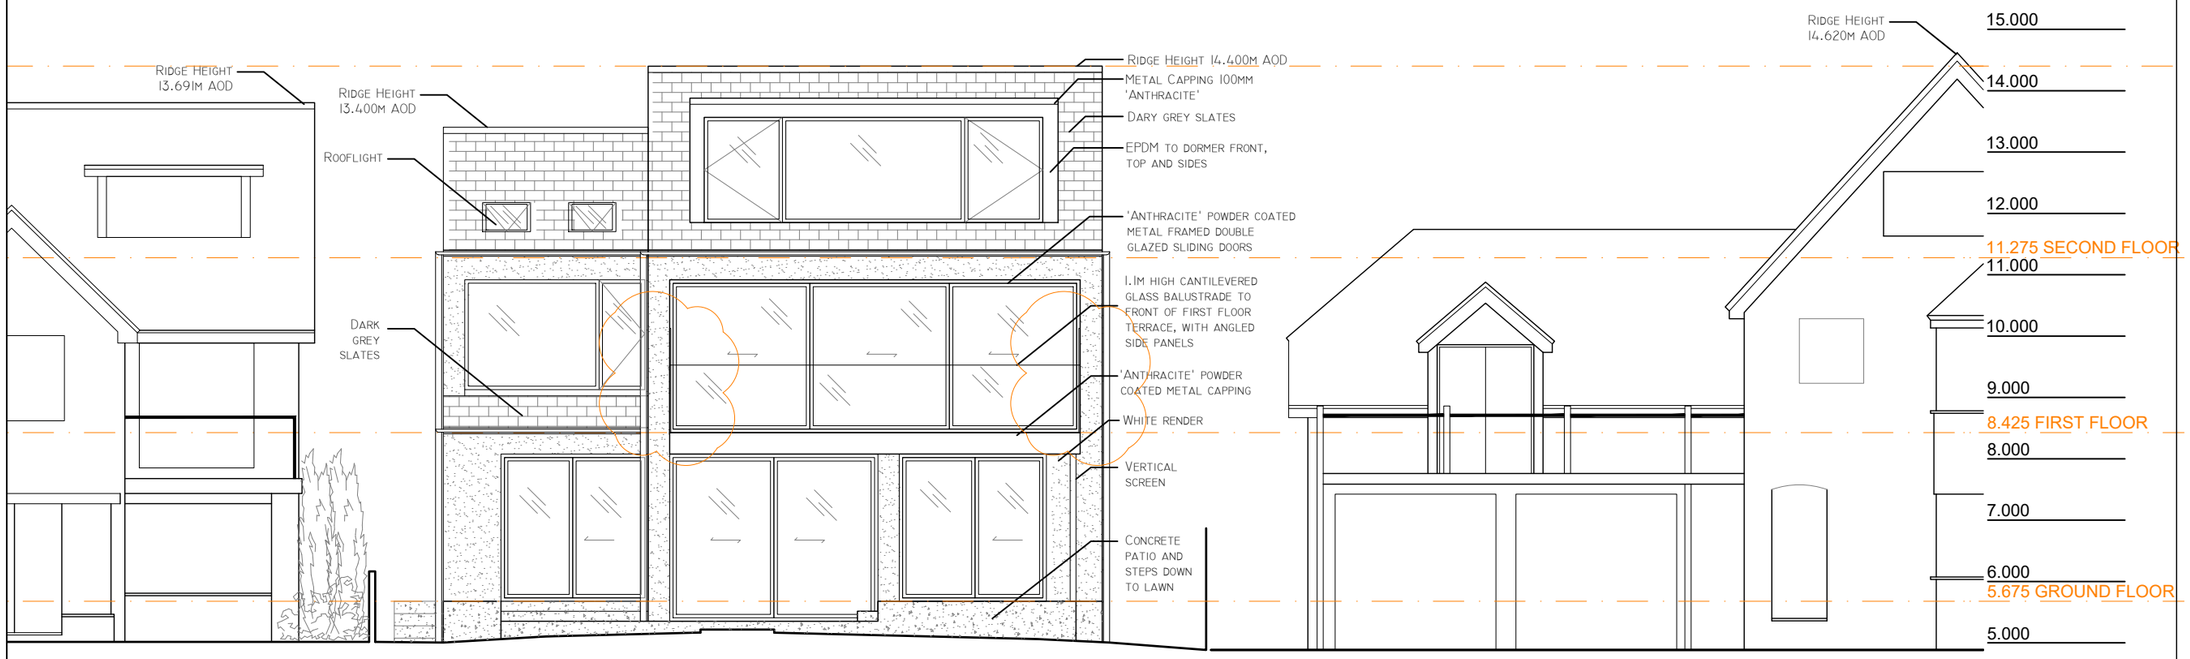

Proposed South Elevation 1:100

21/02/2023 Rev.B : Minor amendment to baulistrade
11/02/2022 Rev.A : Minor amendments

RS
ARCHITECTURE

CLIENT:

PROJECT:
134 Sea Front

TITLE:
Proposed South Elevation

DRAWING NUMBER : 205.B

Scale : 1:100 @ A3

DATE: 11/02/2022
DRAWN BY: AS APPROVED BY: RS

194 Southwood Road, Hayling Island, Hampshire, PO11 9QL
07887933281
rob@rs-architecture.co.uk
www.rs-architecture.co.uk