




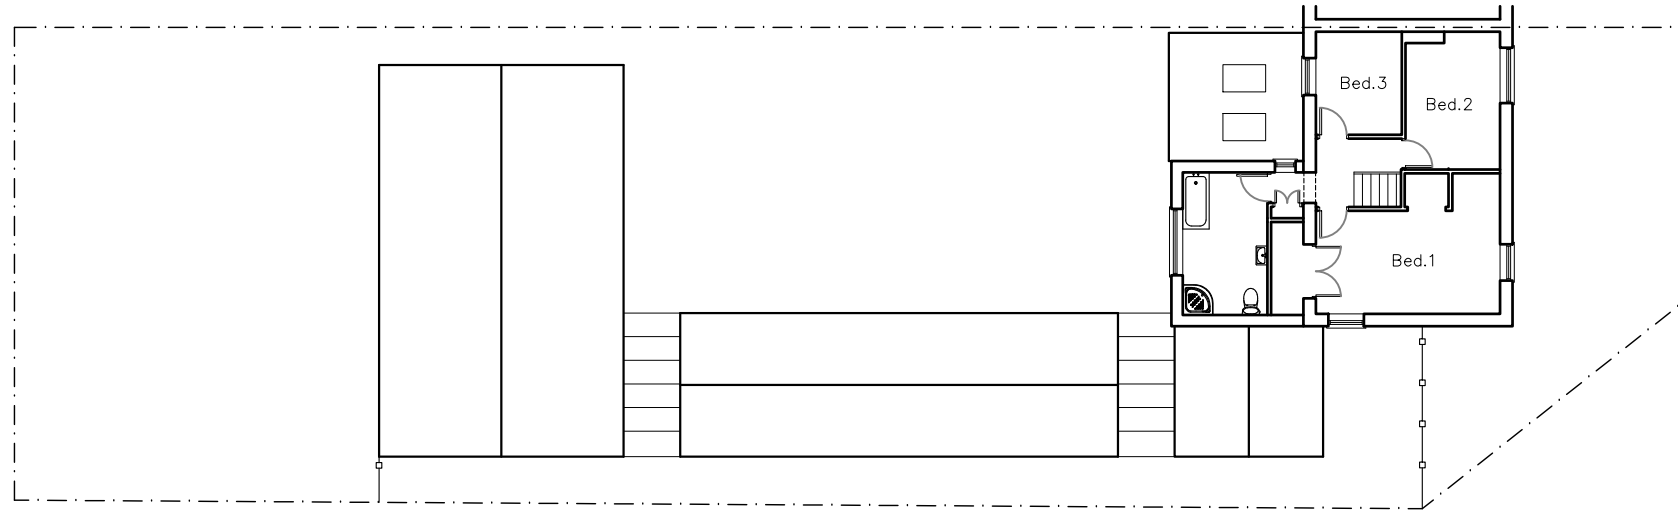


Proposed first floor

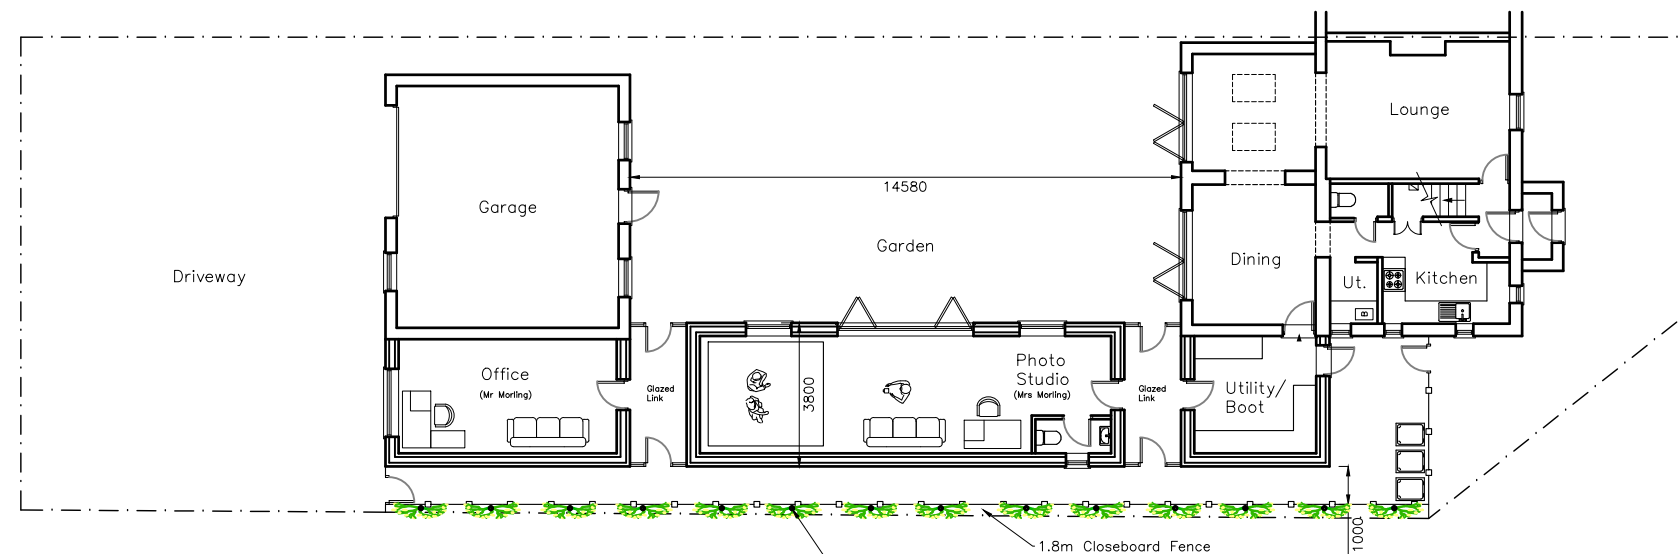

Proposed ground floor

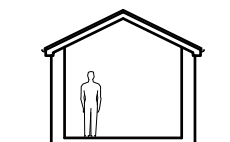

Section

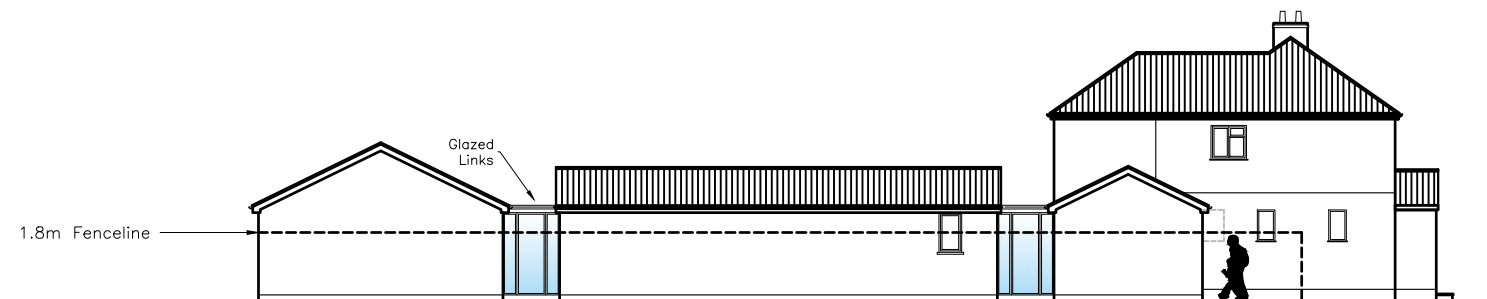

East Site Elevation

CAD

Critchley Architecture And Design Ltd.
Contact: 02392 474 919 | info@caad.online

The Old Brewery, 15E South Street, Havant, PO9 1BU



Proposed Floor Plans and Site Plans

- Revisions
- a) Client Updates/30.03.2023/SAR
 - b) Door amendment/04.05.2023/SAR
 - c) Planning revisions/14.08.2023/JHL
 - d)

26 Fishery Lane,
Hayling Island,
Hampshire,
PO11 9NP

Scale A1=1:100, A3=1:200
Drawn SAR
Date 06/03/2023

23016-401^C

20m

40m

60m

80m