




1:500		50
1:200		20
1:100		10
1:50		5

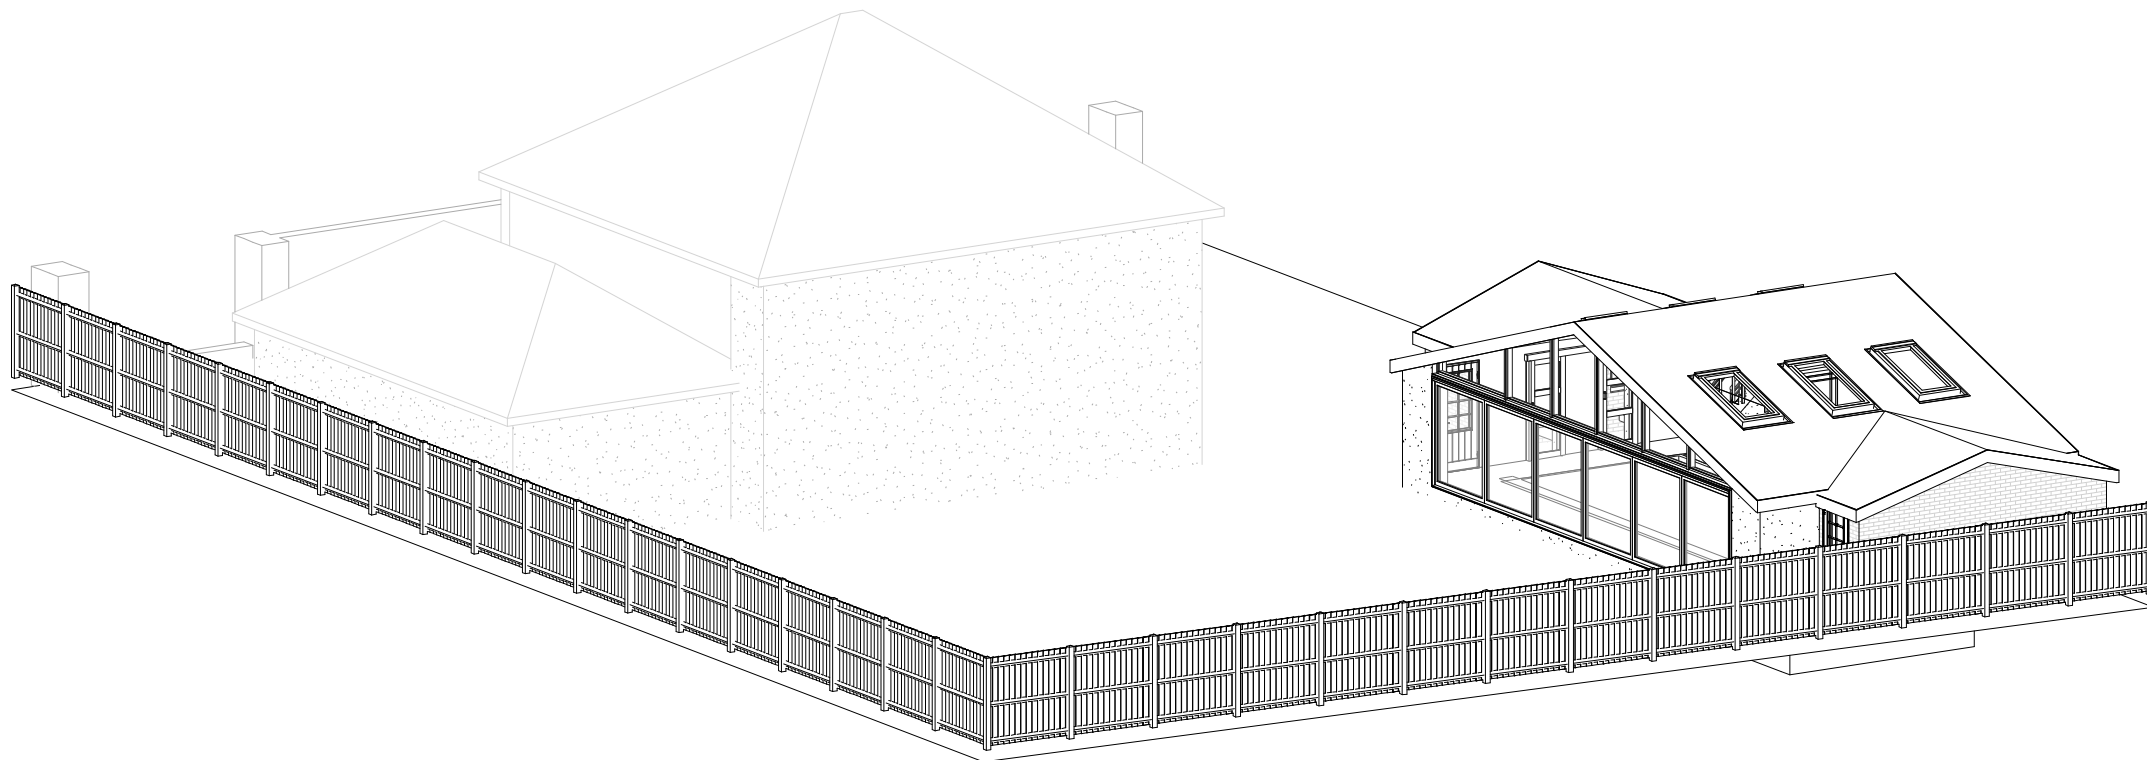

All measurement to be checked on site prior to any commenment
(C) Copyright of Parkers Design (Southern) Limited, Any reproduction of these drawings will require written authority from the copyright owner.

Parkers Design Limited - The Studio @ 90, PO9 2PR

www.pexd.co.uk - info@parkersdesign.com - 07776 008822

PROJECT
Merriemede Riders Lane PO9 3BJ

SHEET
3D 2

CLIENT Divine			
Date	Issue Date	Scale (@ A3)	
Drawn by	SW	DRAWING NUMBER	REV
Checked by	SR	P 7 v2	