



NB


(1) POURED DIMENSIONS MUST BE TAKEN IN REFERENCE TO SCALED DIMENSIONS AND SITE DIMENSIONS ARE TO BE CHECKED BEFORE WORK IS PUT IN HAND.

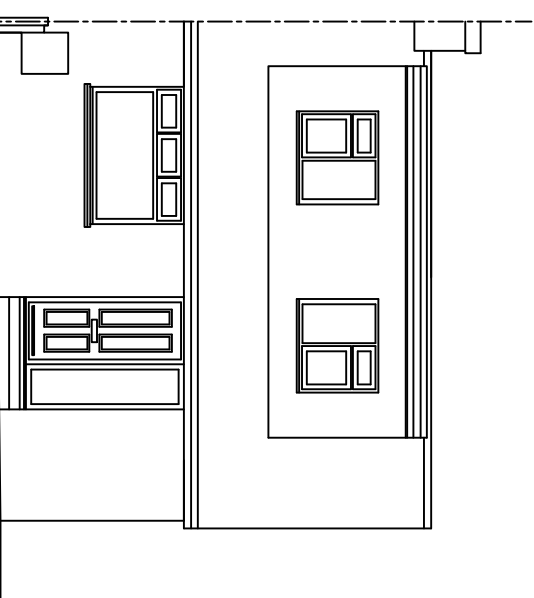


North West Elevation

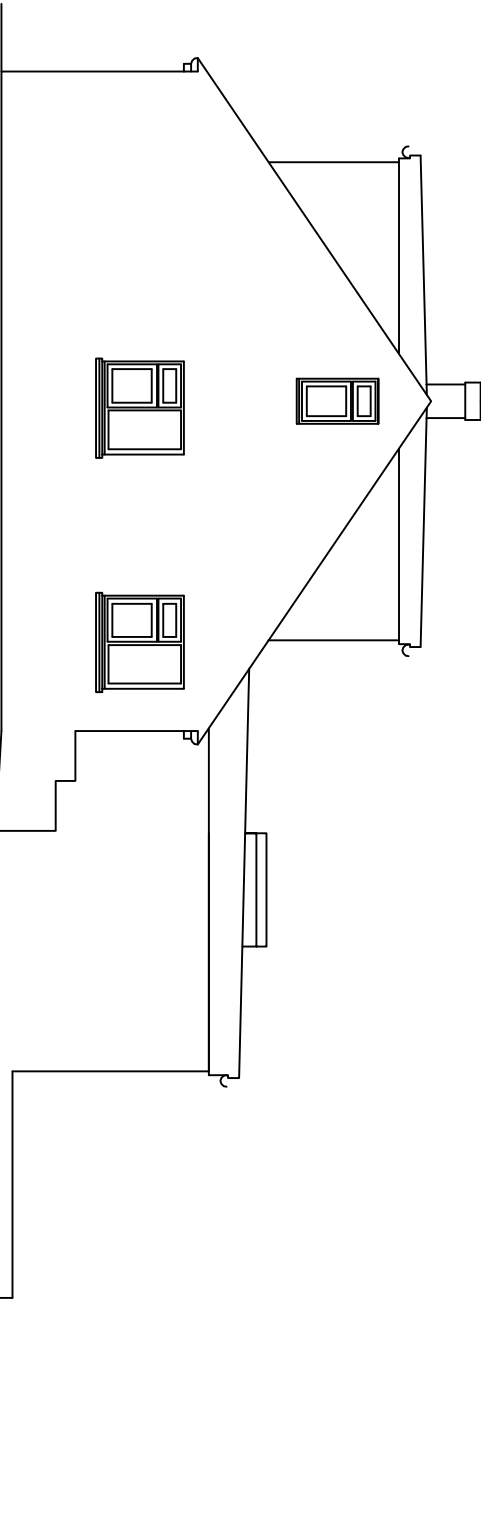

South West Elevation

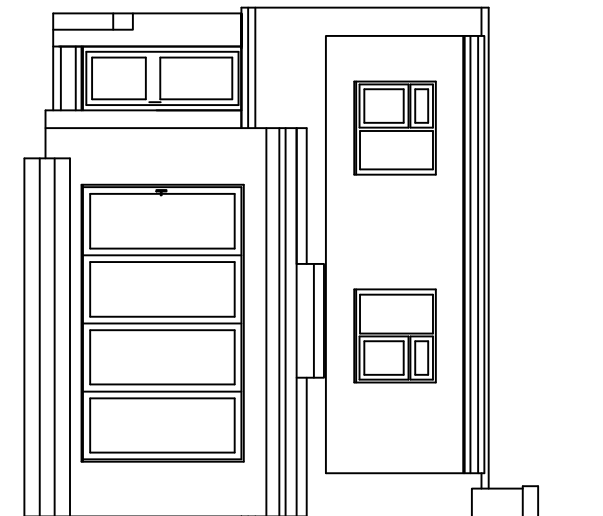

South East Elevation

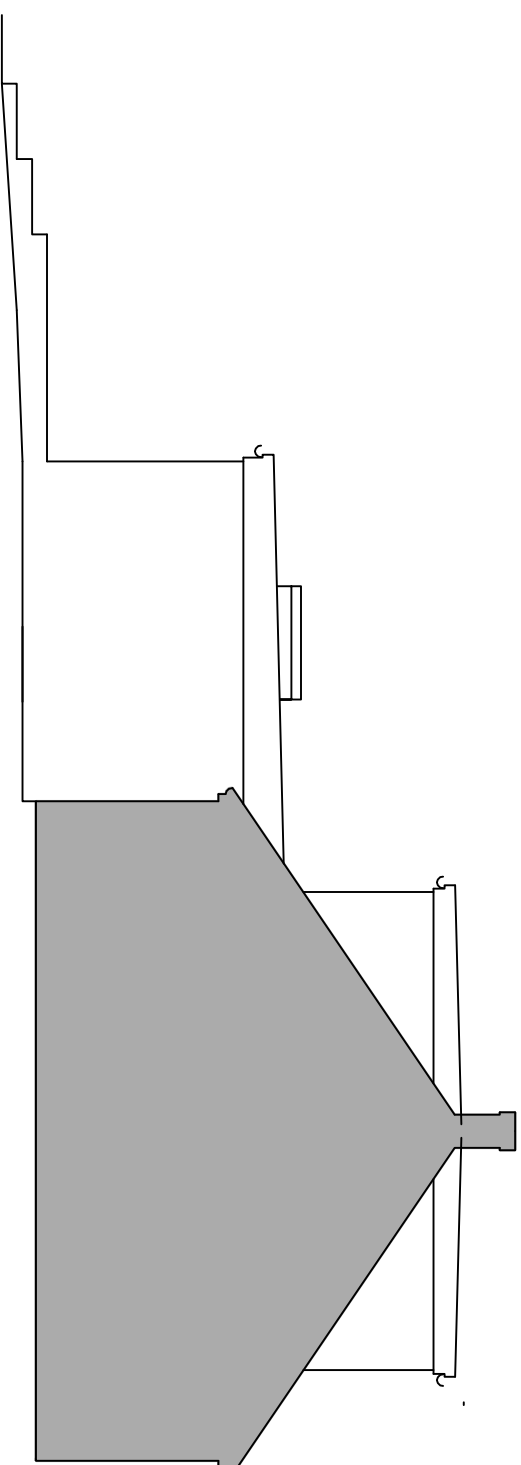

North East Elevation

Item	Description	Date

**36 SILVERDALE DRIVE
WATERLOOVILLE
PO7 6DN**

**THREE-
PROPOSED ELEVATIONS**

Scale:
1:100 @ A3

Date:-	07.11.22	Eng.No:-	600
--------	----------	----------	-----