




CAD

Critchley Architecture And Design Ltd.
Contact: 02392 474 919 | info@caad.online

The Old Brewery, 15E South Street, Havant, PO9 1BU

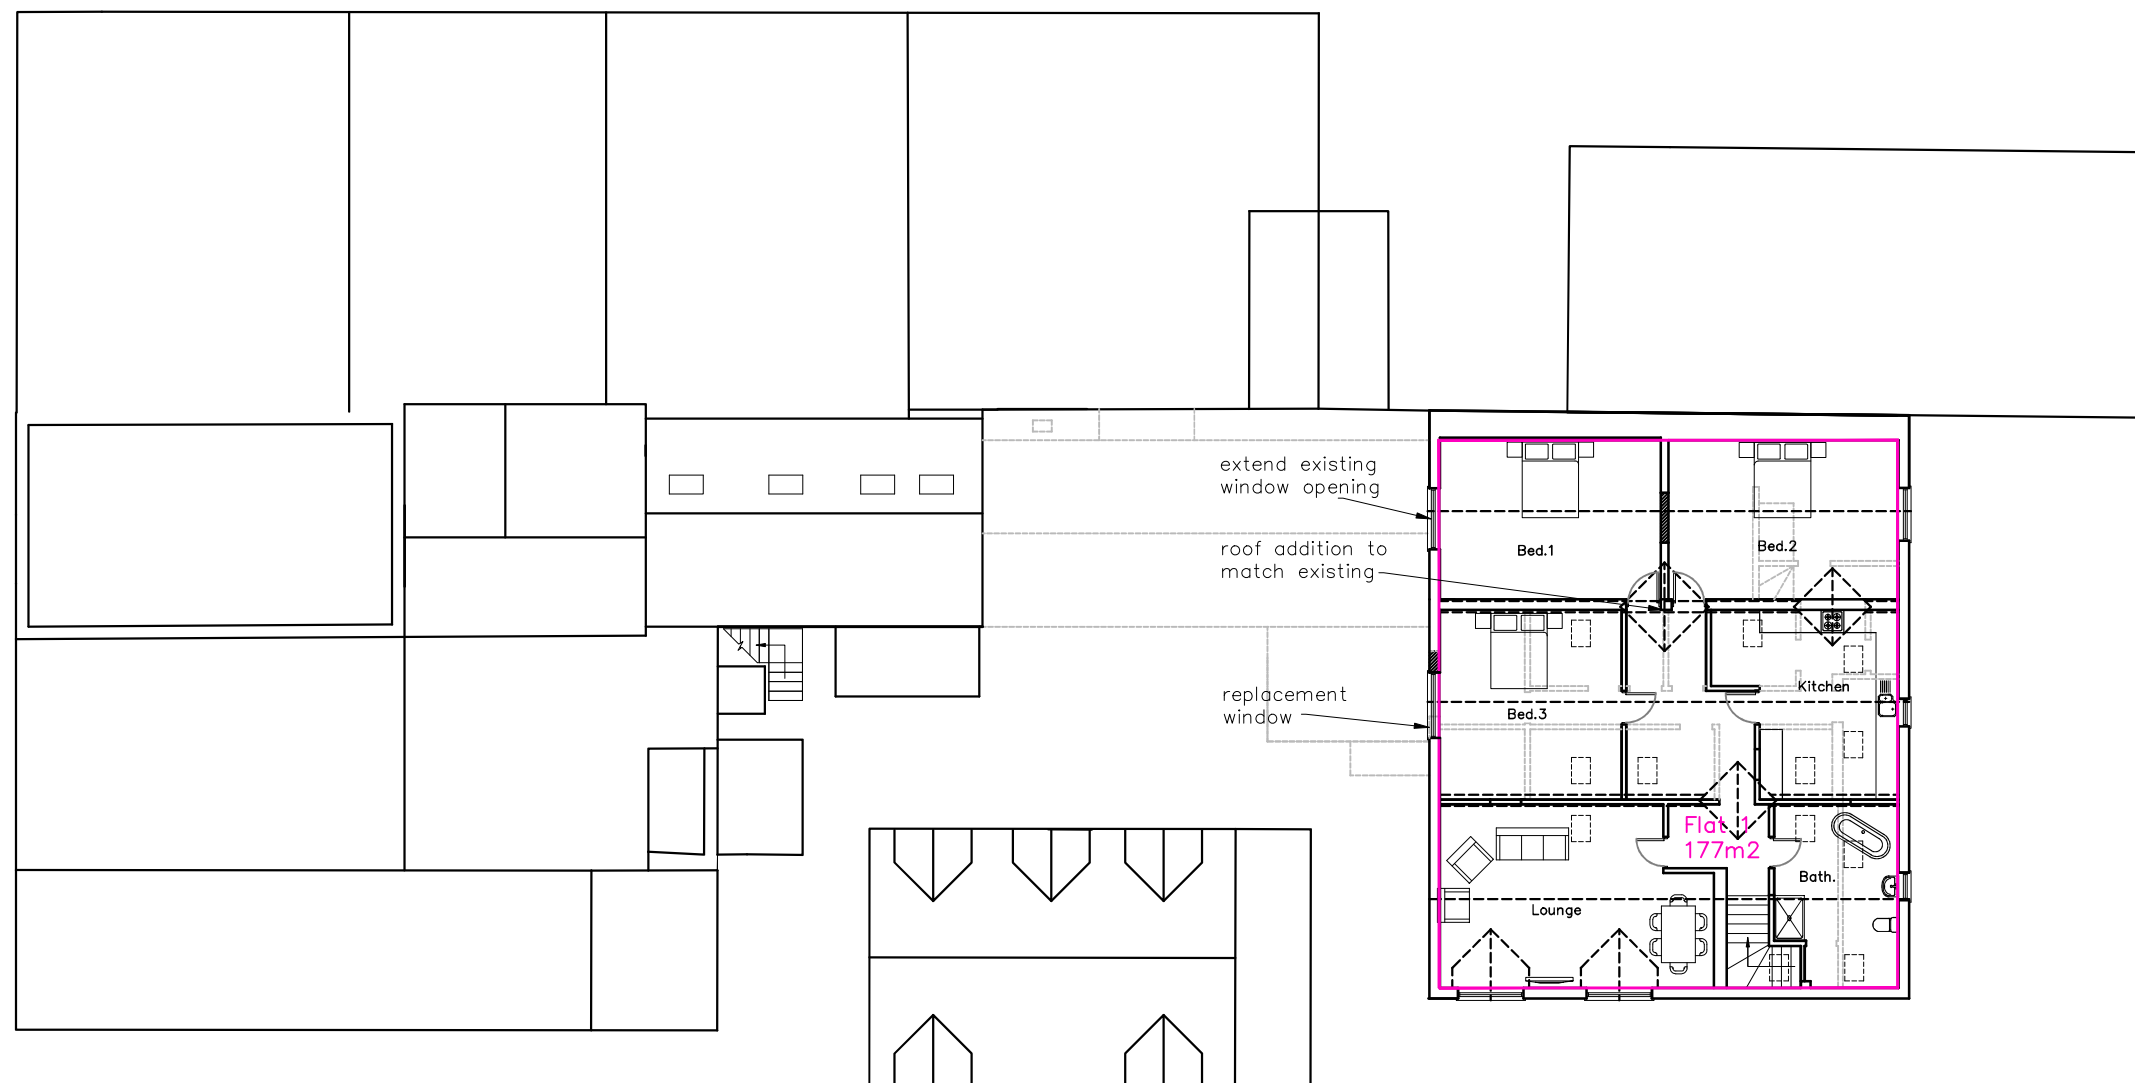

PROPOSED FIRST FLOOR PLAN

Revisions

a)	Note/Date/Initial
b)	
c)	
d)	

25 Mengham Road,
Hayling Island,
PO11 9BG

Scale A1=1:100, A3=1:200
Drawn OS/JHL
Date 04/04/2023

20058-414⁰

20m

40m

60m

80m