



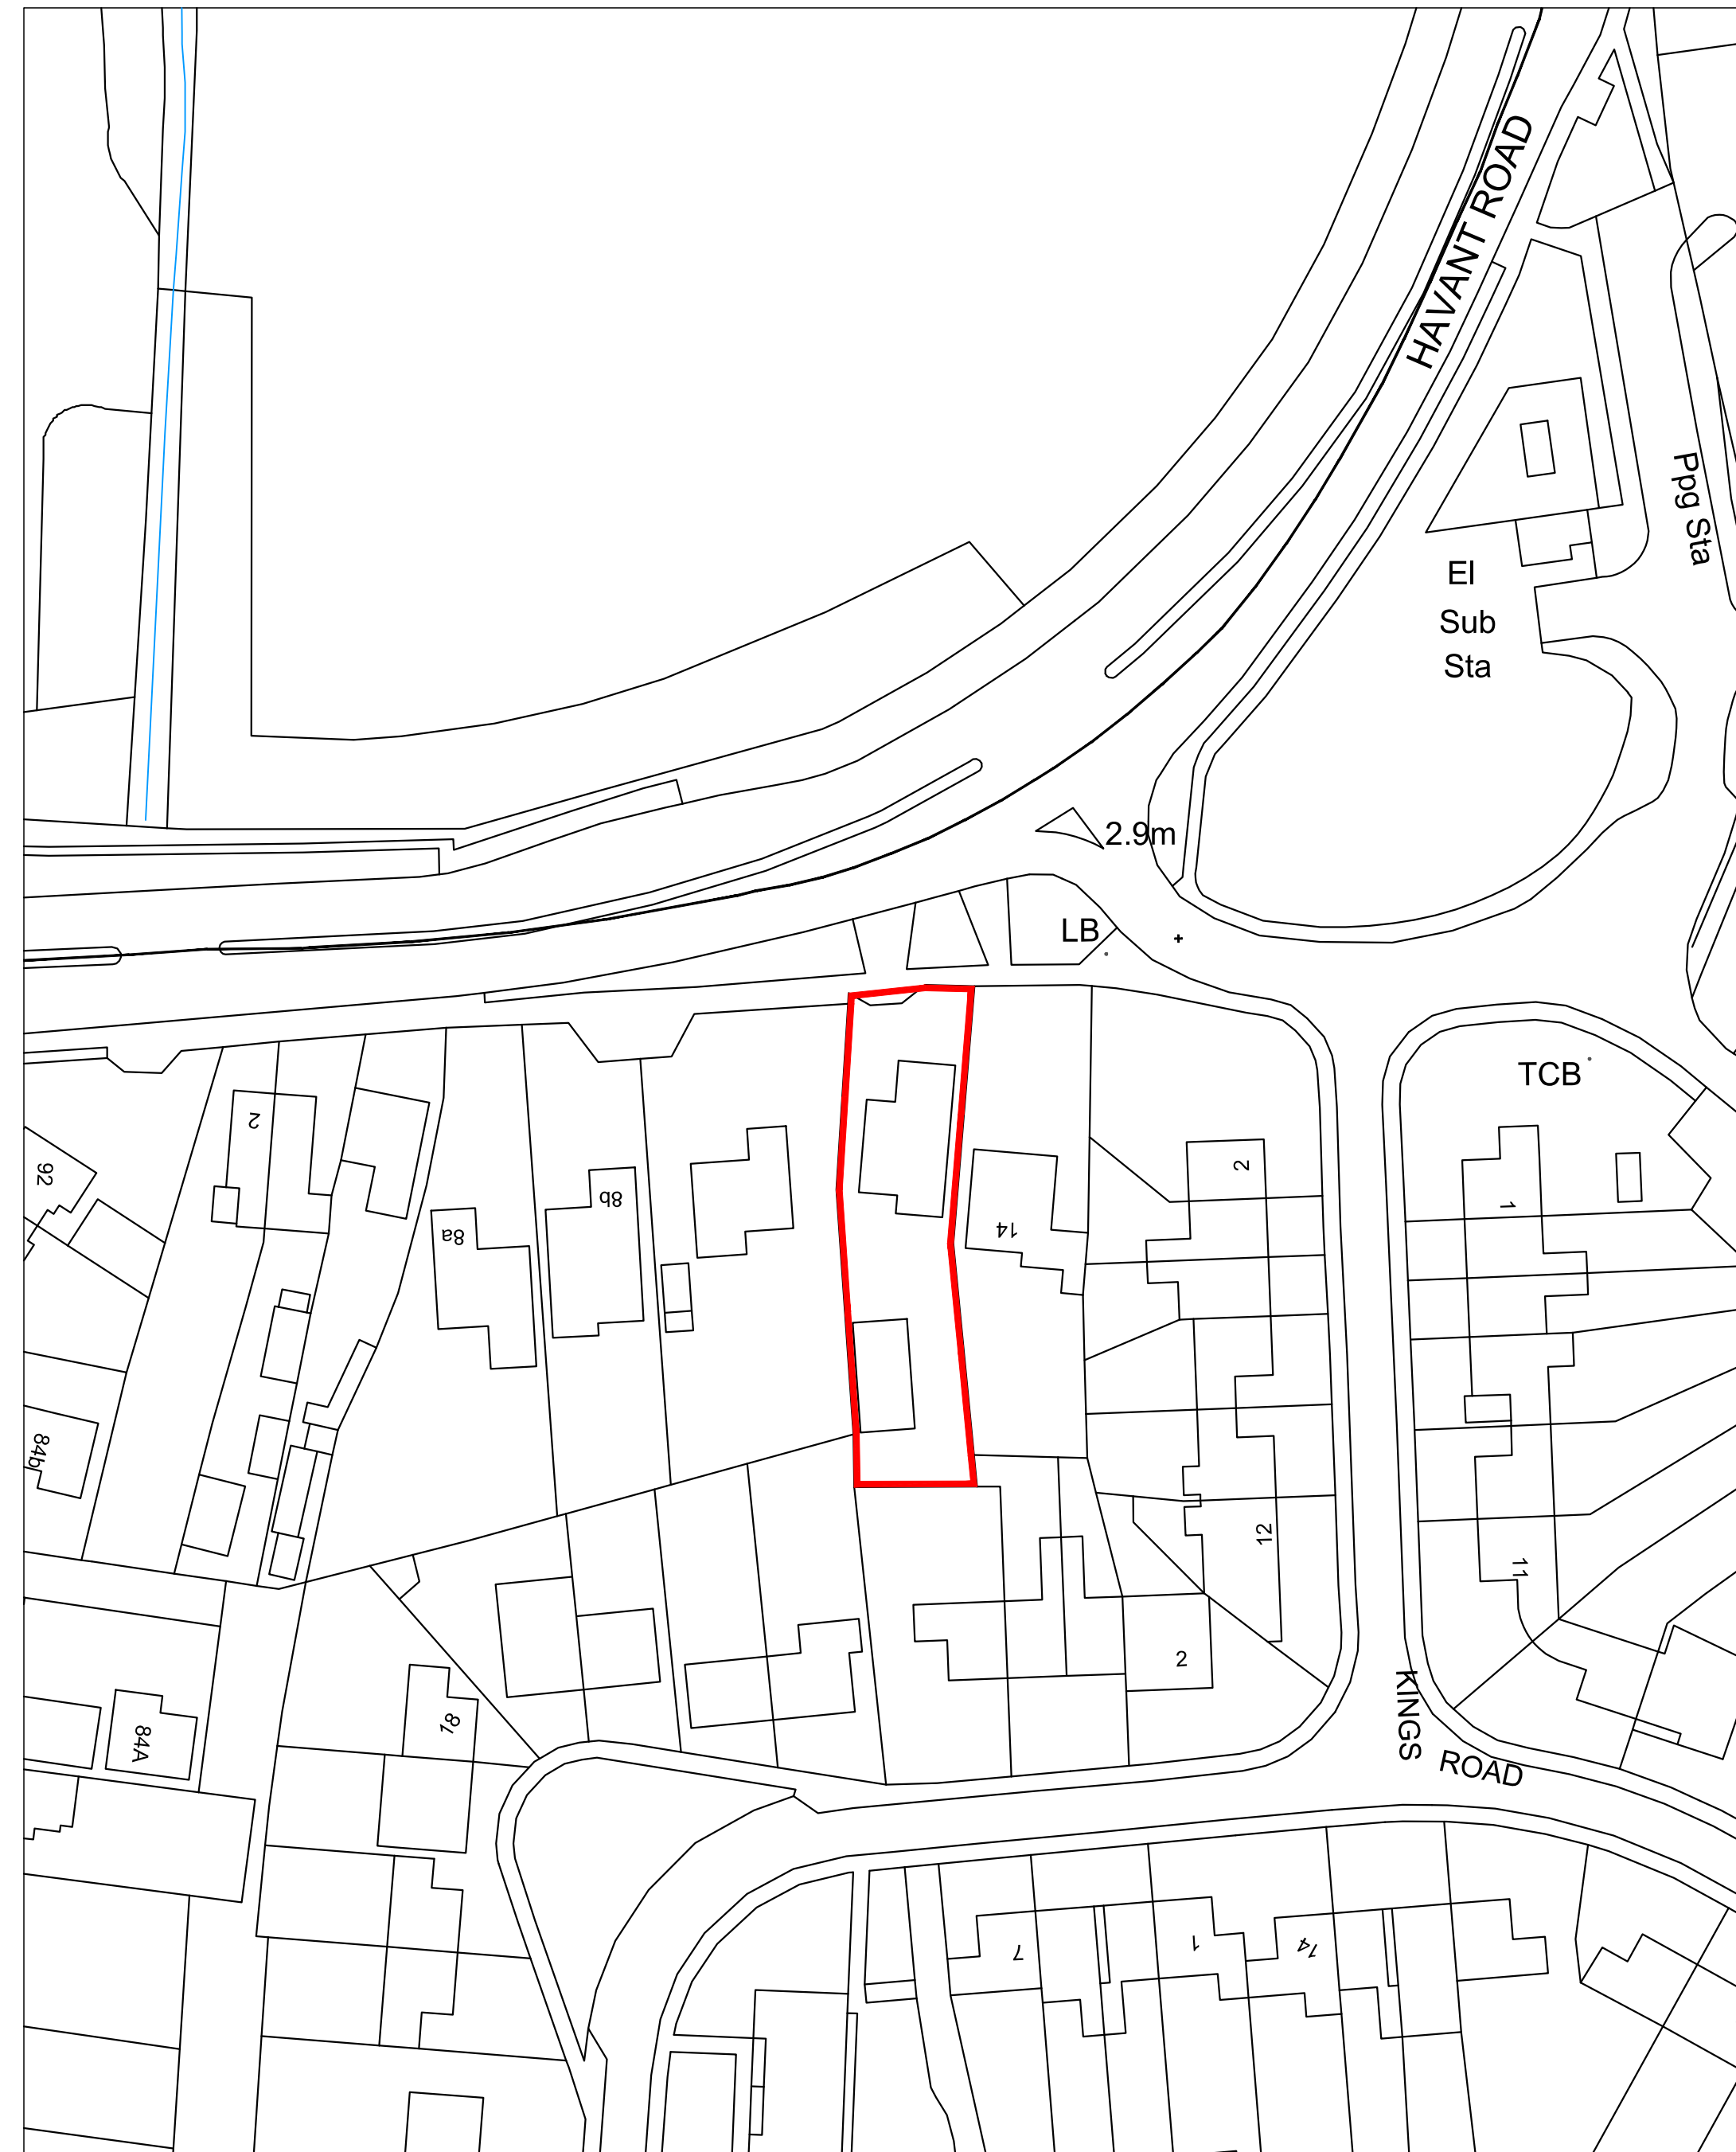

Location Plan: 1:1250

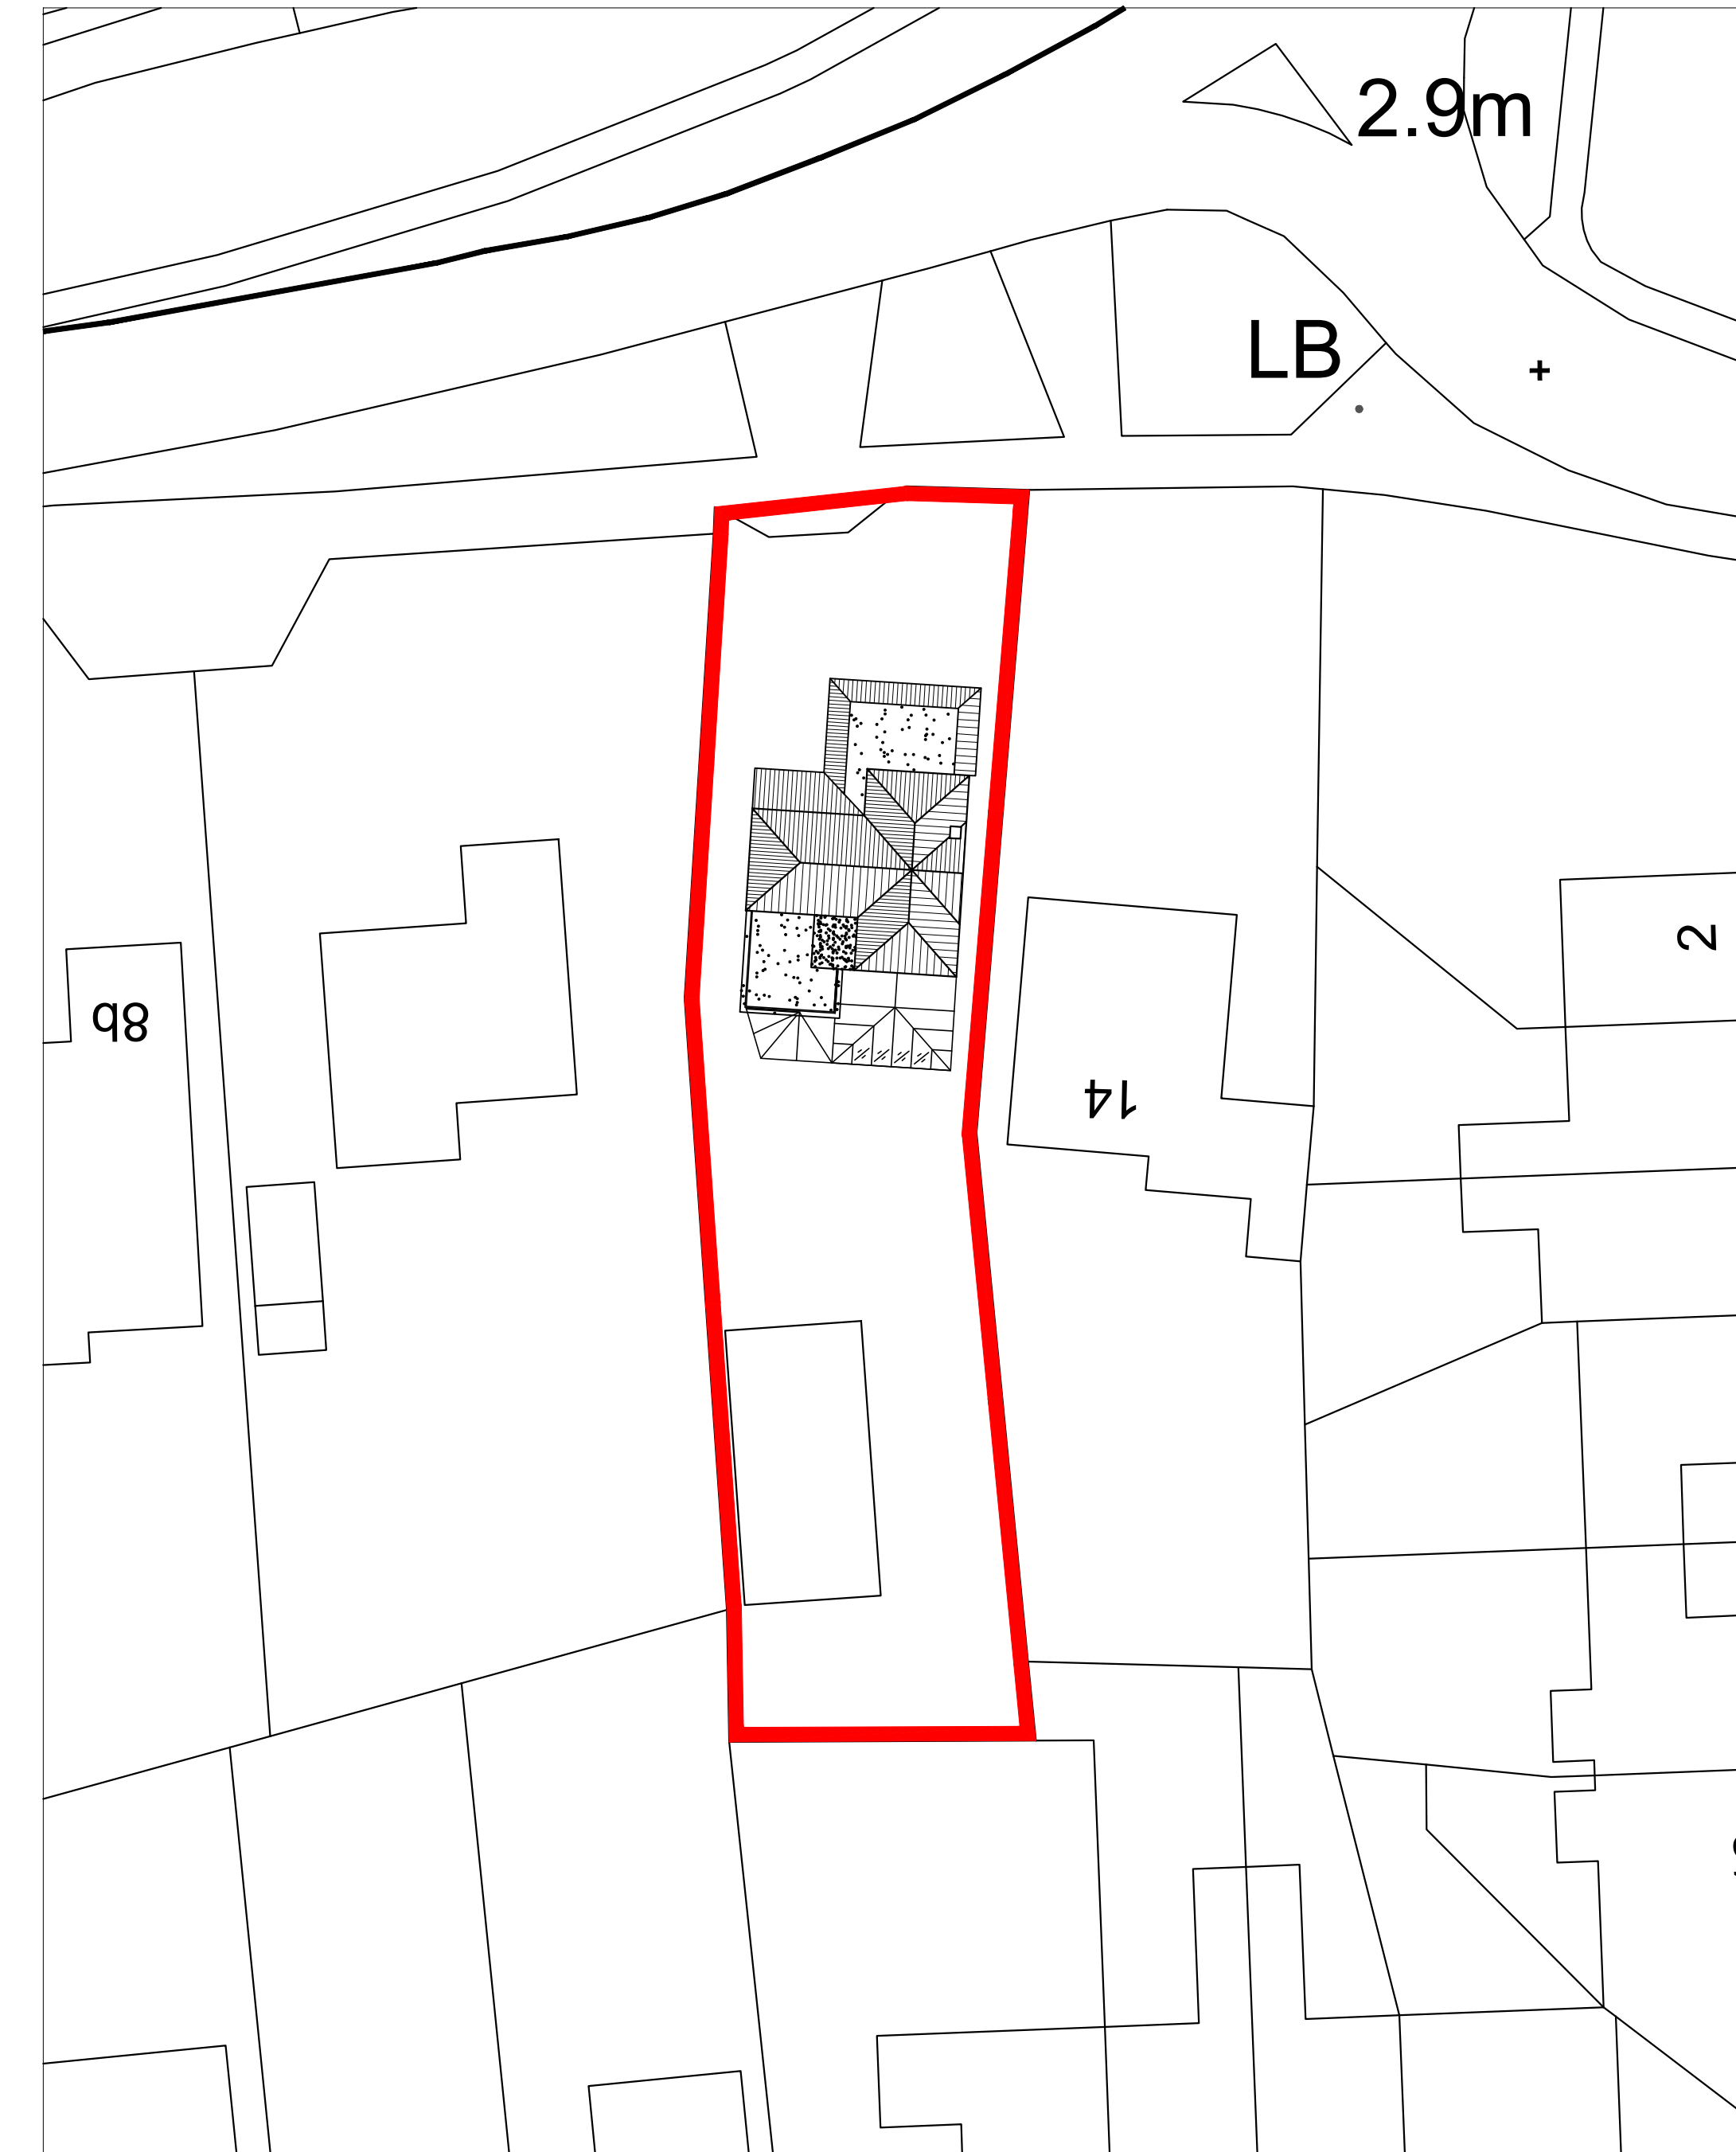

Block Plan: 1:500

12 Havant Road,
Hayling Island,
Hants,
PO11 0NZ

SITE PLANS

Revisions a) Roof Plan added. 24/02/21 MHC
b)
c)

© Crown Copyright
All right reserved
Reproduced by Permission
Licence No.100046837

CAAD

Critchley Architecture And Design
Contact: 02392 474 919 | info@caad.online

The Old Brewery, 15E South Street, Havant, PO9 1BU



Scale A3 = As Shown
Drawn OS
Date 17/06/19

18057-101^A

0m 10m 20m 30m 40m 50m

0m 10m 20m 30m 40m 50m