


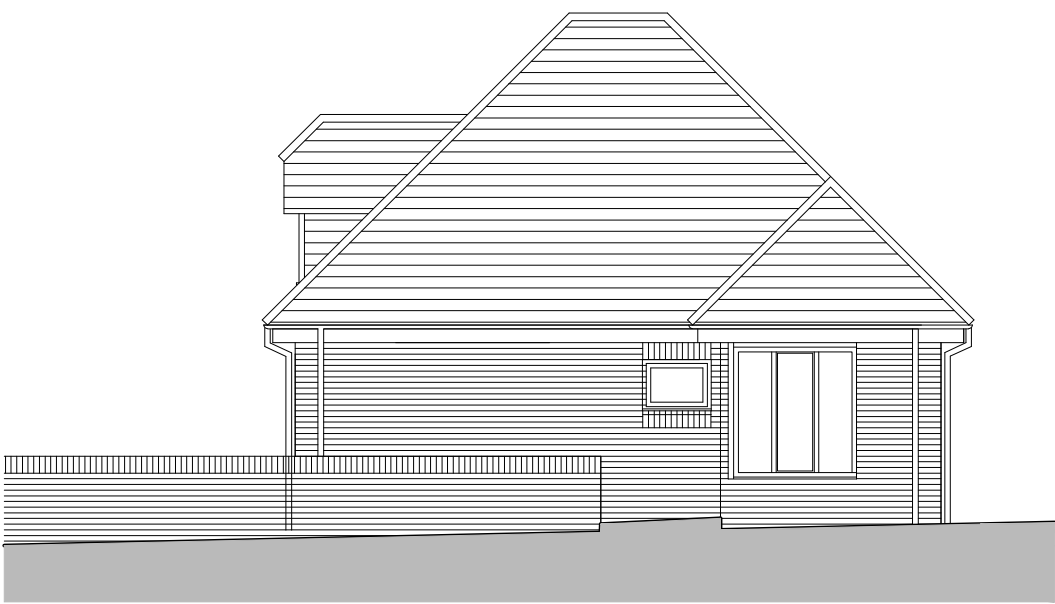


NORTHEAST ELEVATION




SOUTHEAST ELEVATION




NORTHWEST ELEVATION

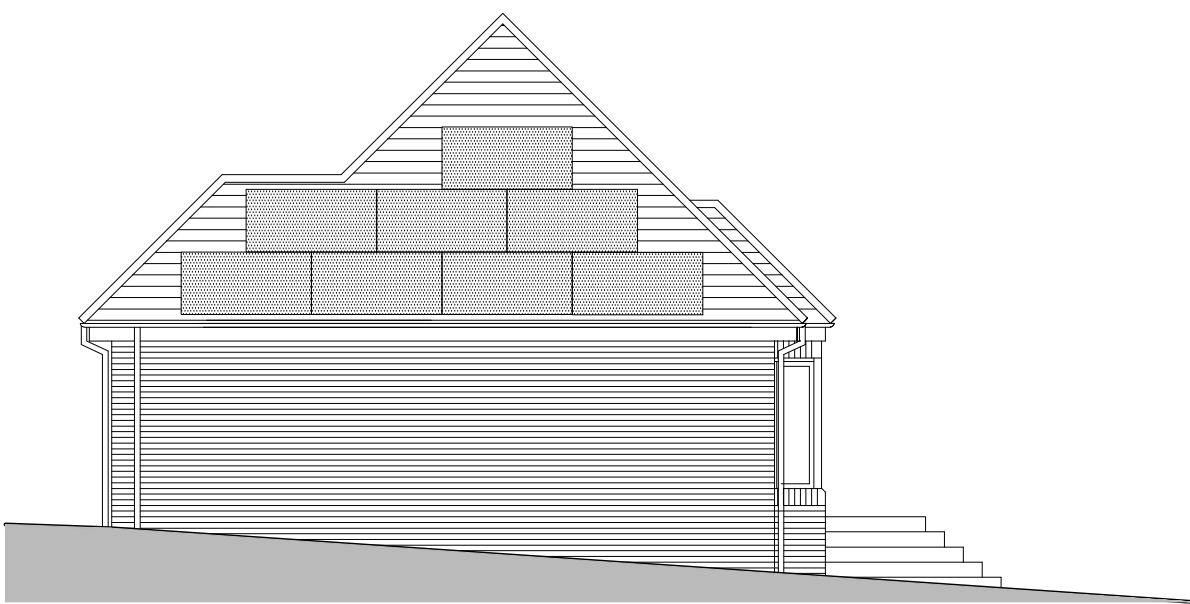


SOUTHWEST ELEVATION

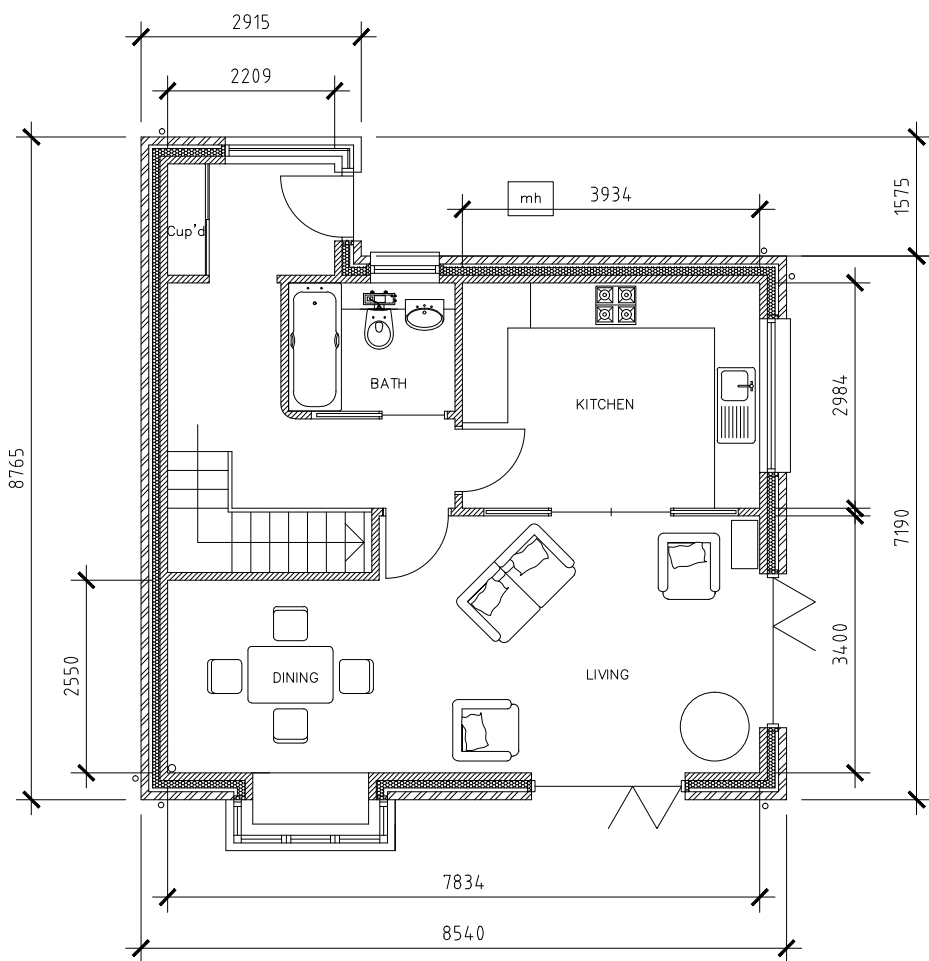


GROUND FLOOR

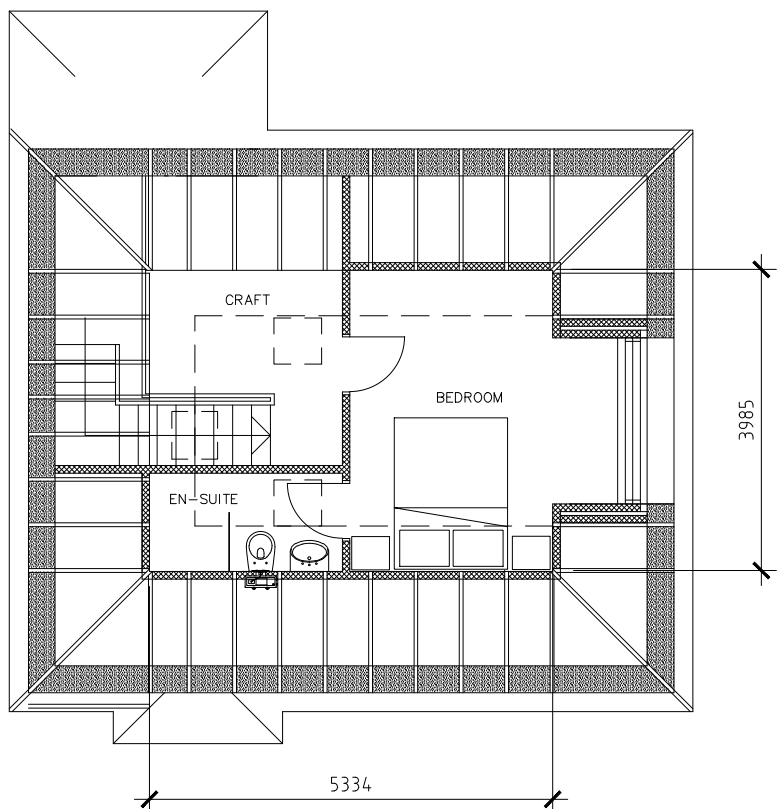

FIRST FLOOR

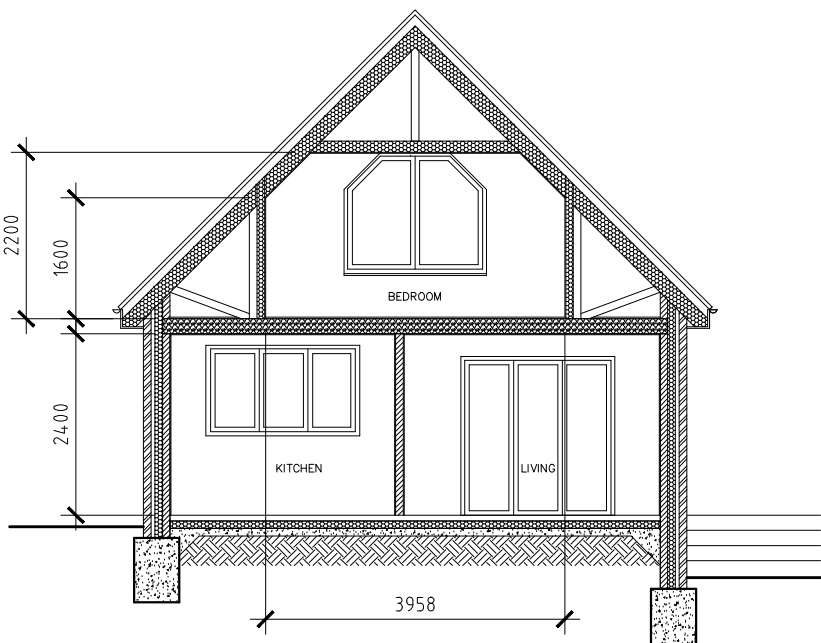

SECTION

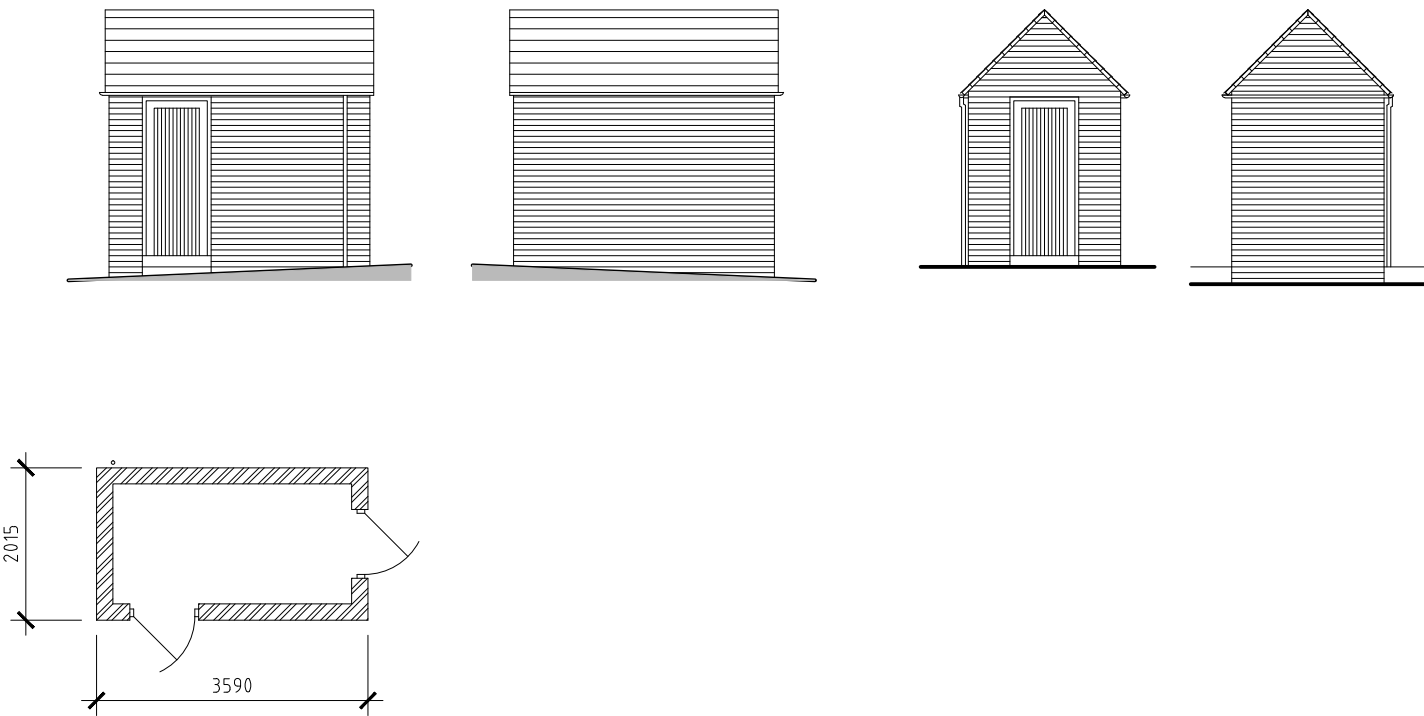

CYCLE STORE

Retirement Bungalow
Floor area 70m²
Plot 230m²



Client
MRS S WALSH
10 BEDHAMPTON ROAD
HAVANT PO9 3EY

Project
PROPOSED
ONE-BEDROOM BUNGALOW
1A INGLEDENE CLOSE PO9 1DG

Title
PROPOSED
PLANS AND ELEVATIONS

PROJECT	DRAWING	amd
2359	P.100.04	
scale	date	drawn
1:100 @ A1	10 22	7.15

**TIM SAGE
CHARTERED
ARCHITECT
LIMITED**

12 Sussex Place
Southsea PO5 3EZ
t: 023 5082 7386
m: 07773 187 010
e: timsage@tiscali.co.uk

