
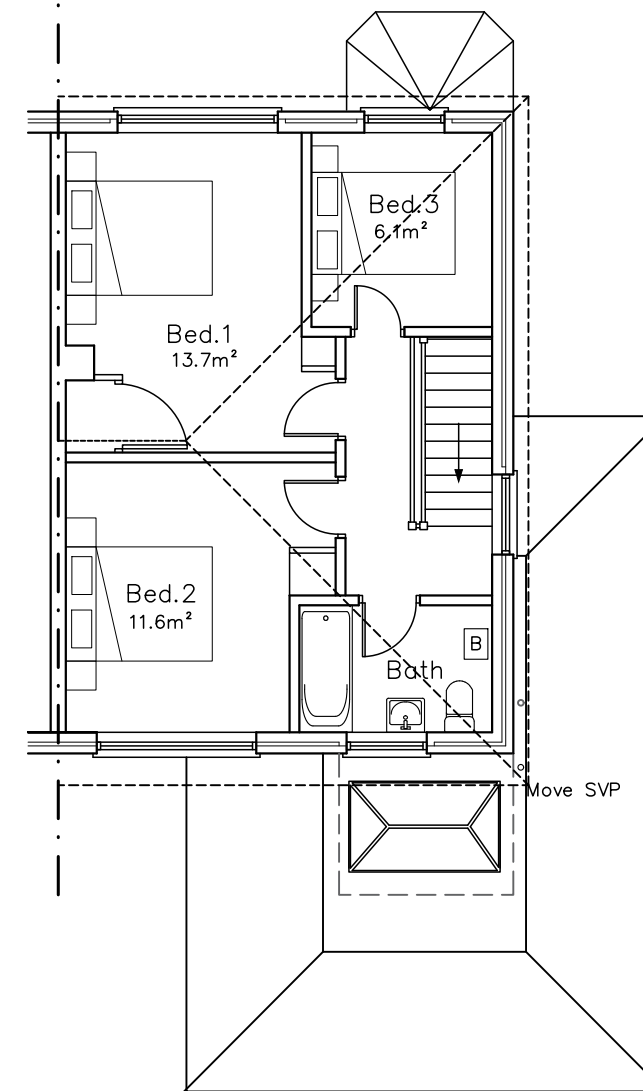


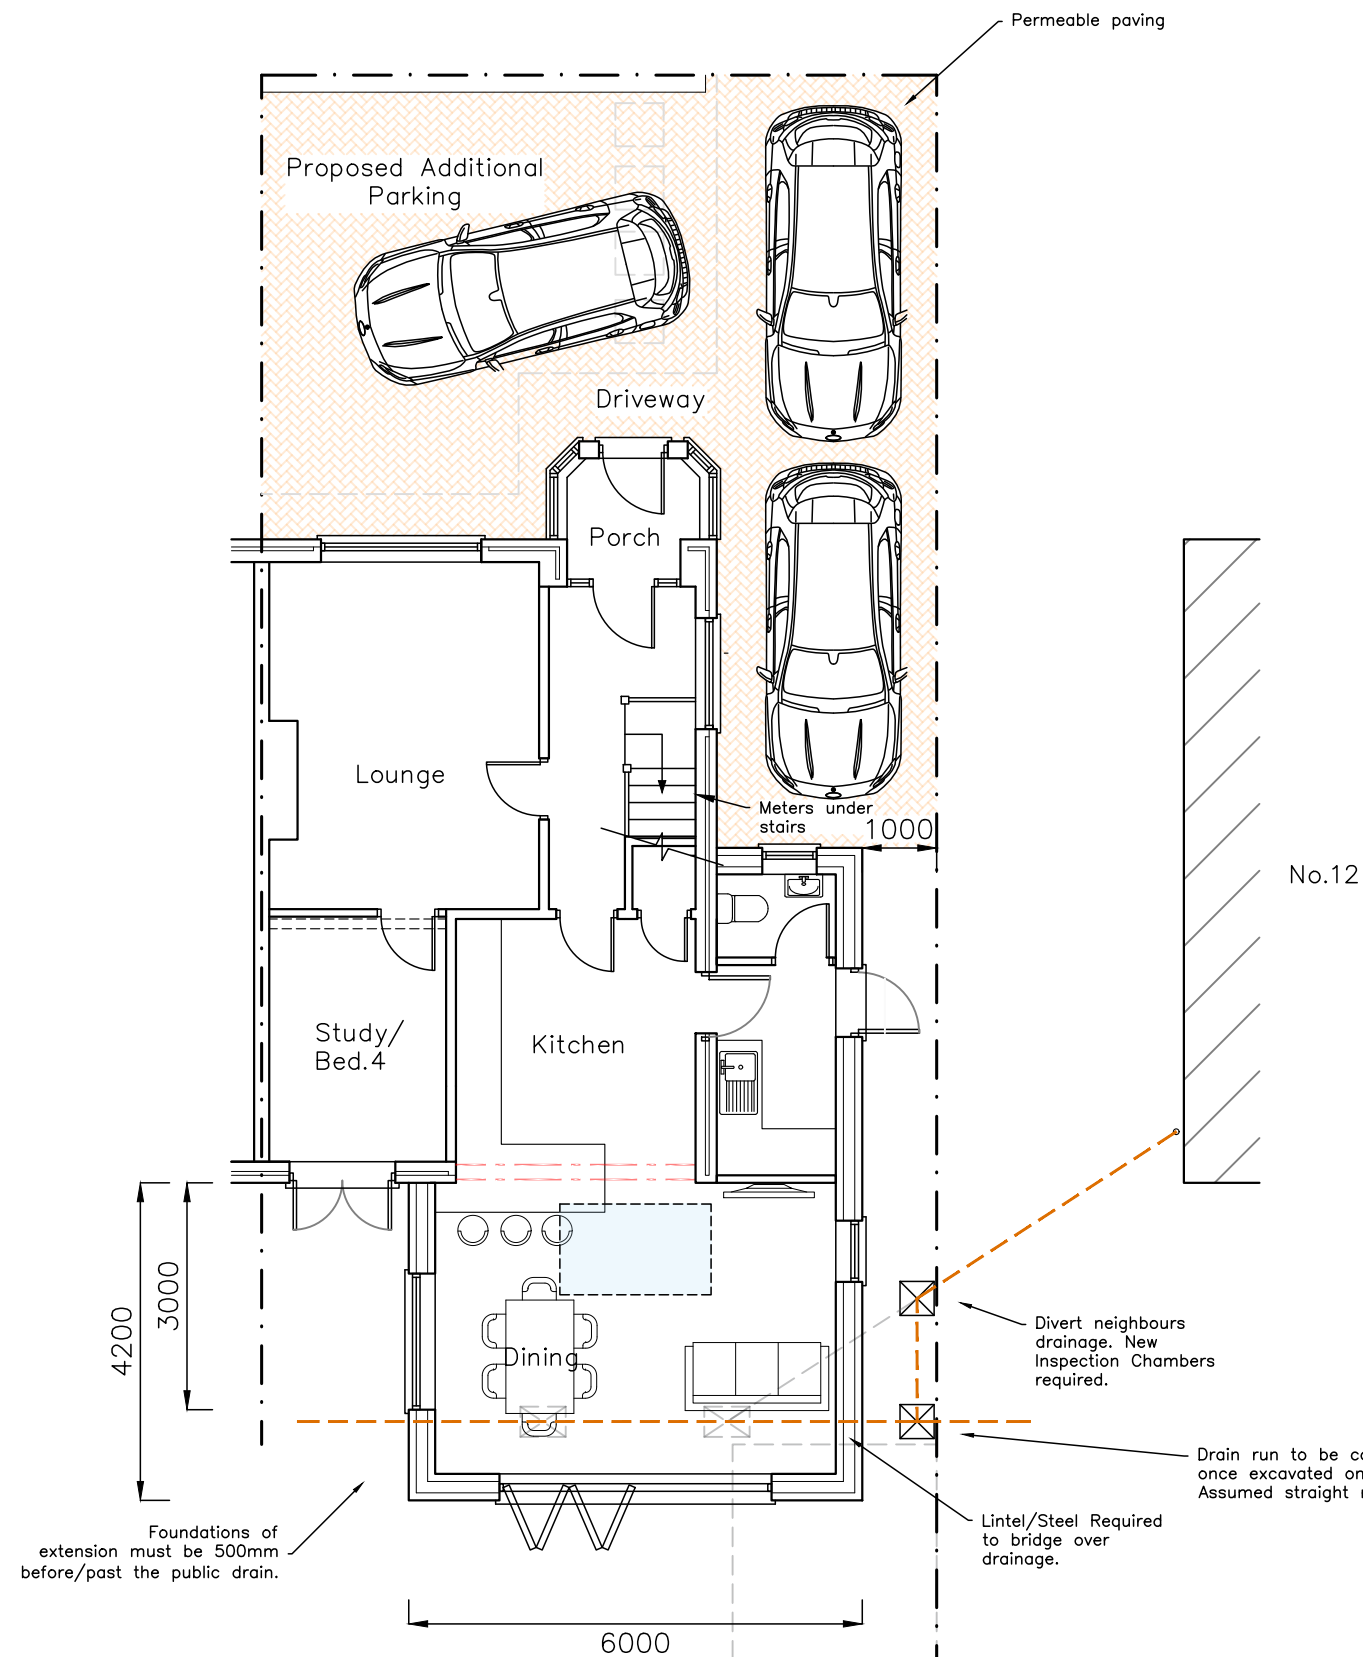

CAD

Critchley Architecture And Design Ltd.
Contact: 02392 474 919 | info@caad.online
The Old Brewery, 15E South Street, Havant, PO9 1BU

Proposed Plans

Revisions

- a) Parking Added/06.10.2021/LNR
- b) Extension & Parking/15.06.2023/TGA
- c) Revision/16.06.2023/TGA
- d) Paving/23.06.2023/TGA

10 Belmont Grove,
Bedhampton,
Havant,
PO9 3PU

Scale A1=1:50, A3=1:100
Drawn TGA
Date 07/03/2023

21063-411 ^D

10m

20m

30m

40m