


RETAINING WALL DETAILS

SCALE 1:20

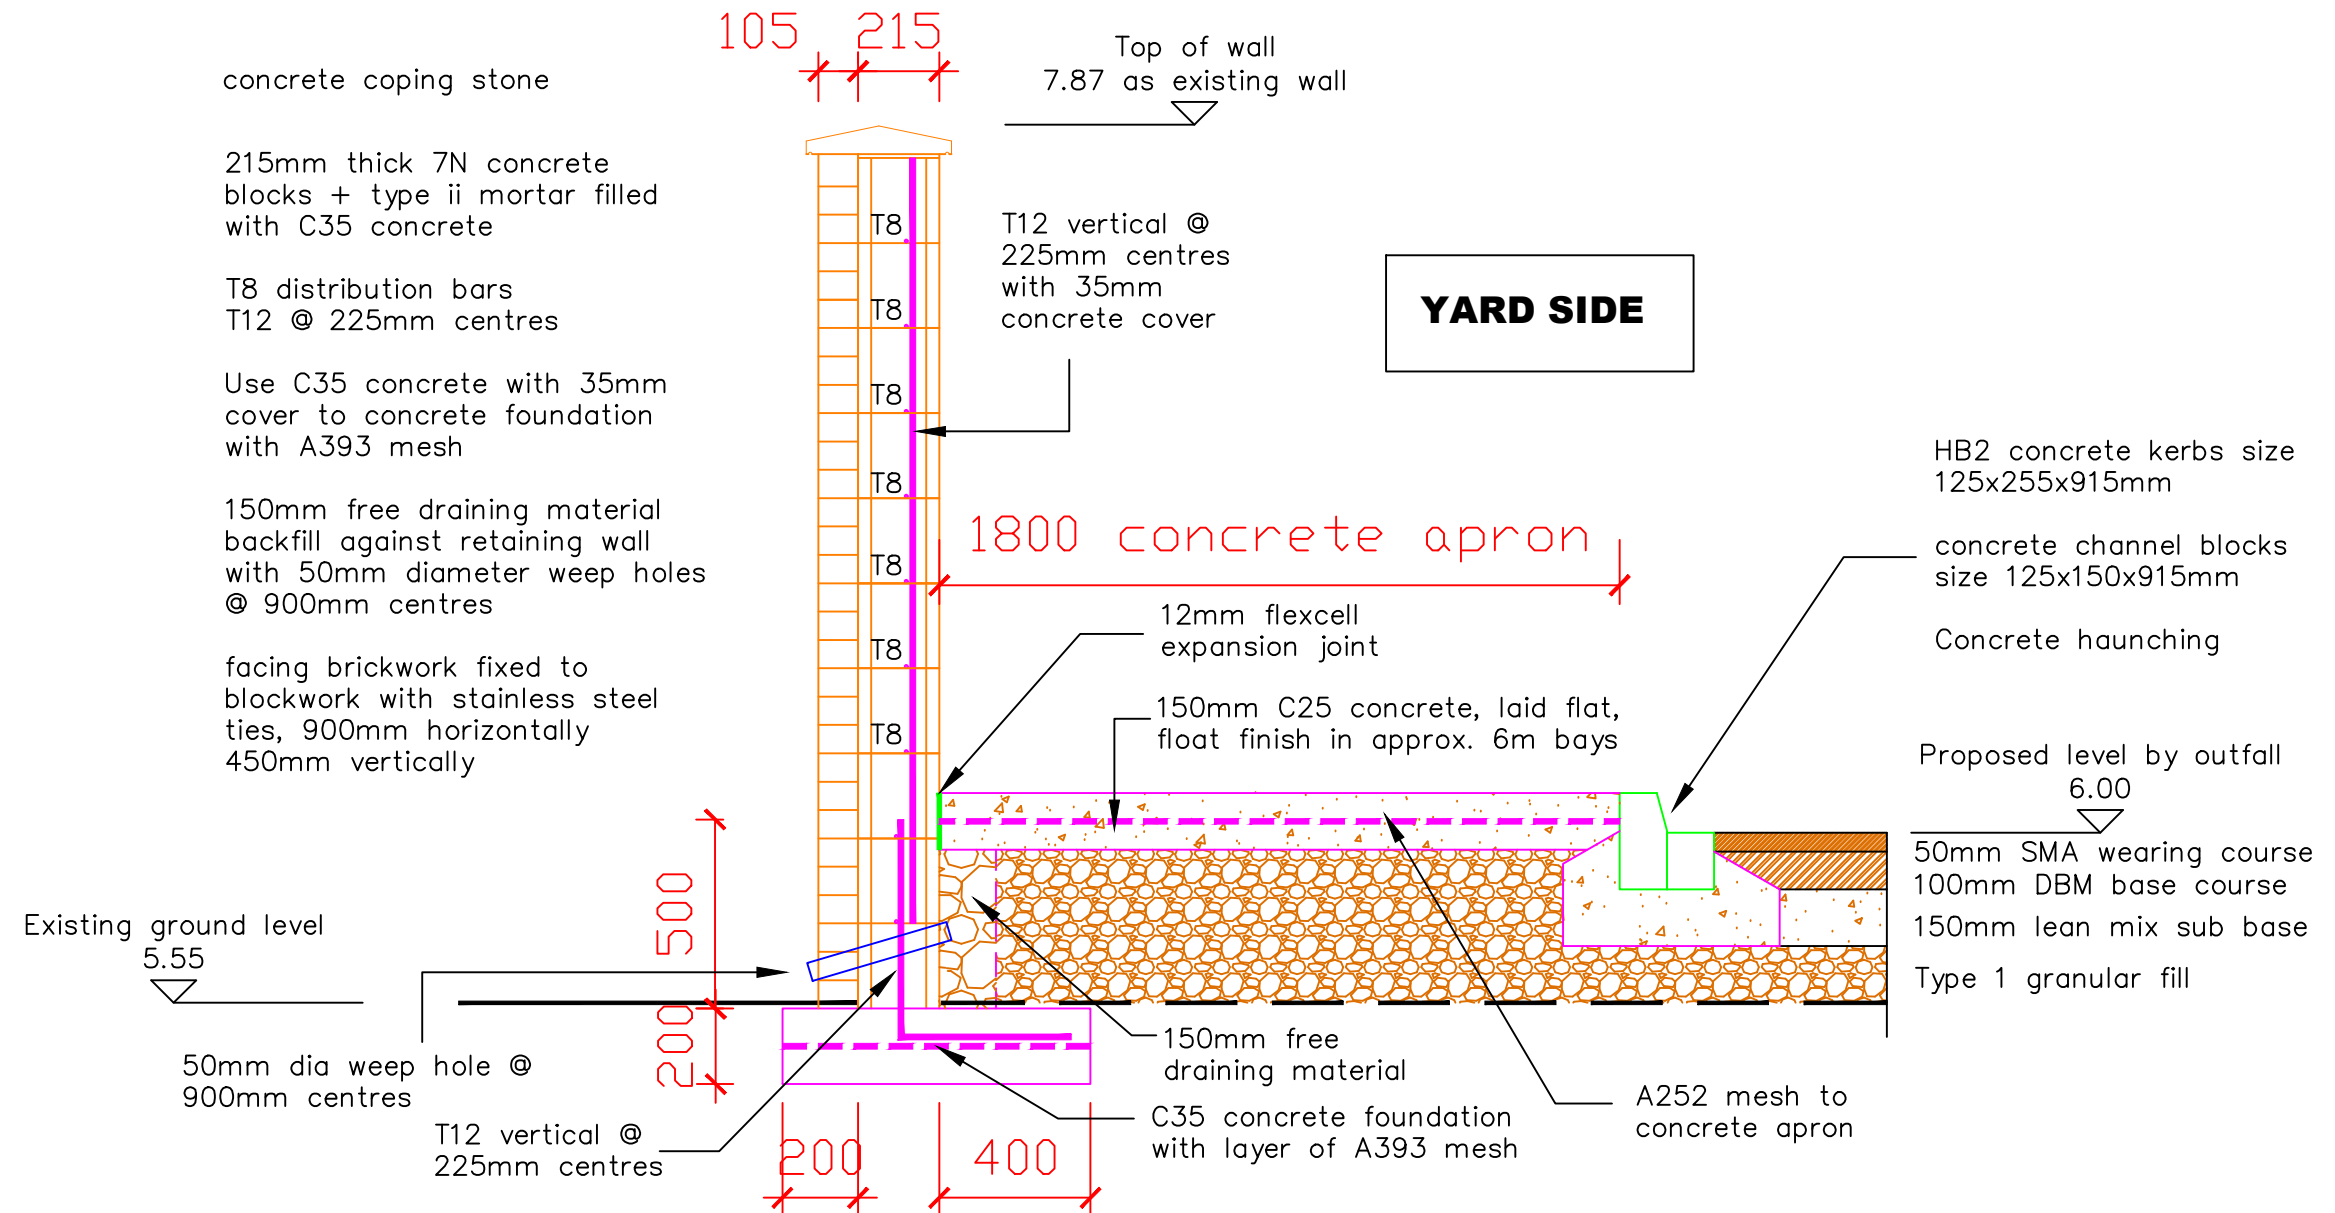

DETAIL AT B



All details as per Fast Calc Ltd
specifications & calculation sheets

Notes: The design and construction of this project shall be in accordance with the current Building Regulations & NHBC Standards. These notes & drawings have been prepared solely for the purpose of Planning & Building Regulation approval. Do not scale from this drawing unless for Planning purposes. All dimensions to be checked on-site and any alterations to be approved by the Architect and/or client prior to any work commencing. Ordinance Survey Licence No: 100047591 This drawing to be copyright and to be read in conjunction with all other drawings	Revisions: Rev A: Detail / notes revised – 04/12/20 Rev B: Further notes added similar to Dwg 4C – 16/12/20	Key:	Drawing Details: TENDER DRAWING Details Project No: 937 Drawing No: 5 Rev No: B Scale: 1:20 @ A3 Drawn: BWH Date: 25/11/20	Client Name: Portsmouth Water	Project Address: Portsmouth Water Ltd West Street Havant PO9 1LG	B H ARCHITECTURE Ltd Heath Cottage Newlands Lane Purbrook Waterdoville Hants PO7 5SQ Tel: 023 9223 2322 Mob: 07747 771808 E-mail:bernard@bernardharding.com
---	--	-----------------	---	---	--	--