

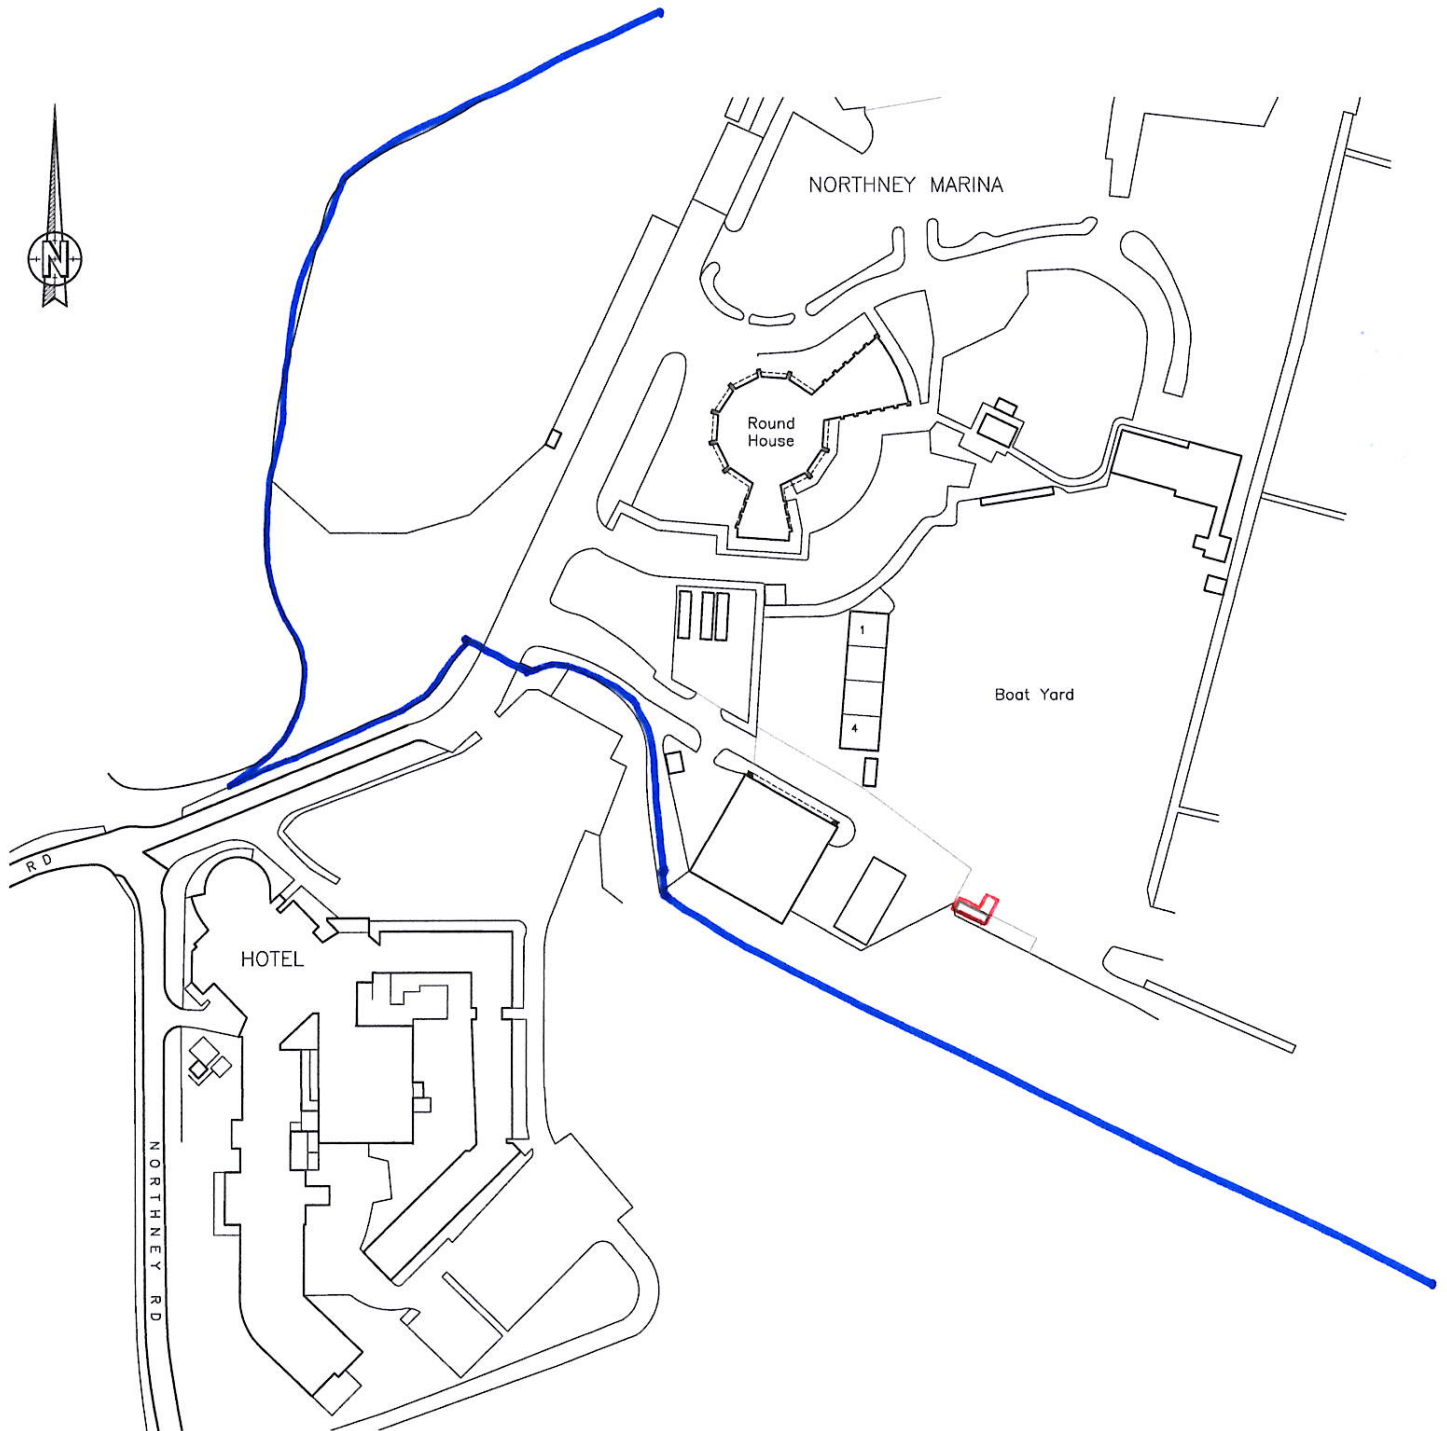



Floor Plan - 1:100

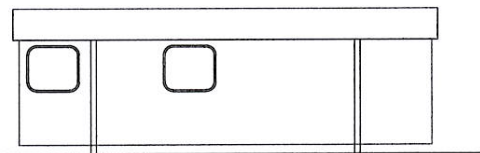


Rear Elevation - 1:100

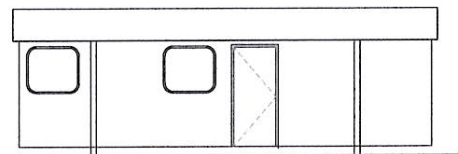

Front Elevation - 1:100

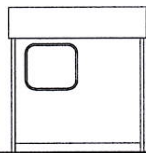

Side Elevation - 1:100

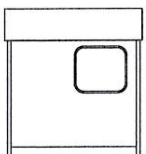

Side Elevation - 1:100

0m 10m 20m 30m 40m 50m
K.A.D. Licensed O.S. No. 100047482

Rev	Revision	By	Date
K NIGHT ARCHITECTURAL AD DESIGN			
K.A.D. Ltd First Floor Unit 7 The Quarterdeck Port Solent PO5 4TP		T 01409 600194 E admin@k-a-d.co.uk W www.k-a-d.co.uk	
Client			
MDL			
Project			
LAND 9 NORTHNEY MARINA HAYLING ISLAND HAMPSHIRE			
Drawing			
SITE PLAN AND ELEVATIONS			
Scale		Date	
1:1250@A3		NOV.22	
Project no	Sequential	Bldg/Floor	Detail
KAD	03	A	SITE
			Rev
			A